


WEST (REAR) ELEVATION.

SUPERCEDED

U/99/11

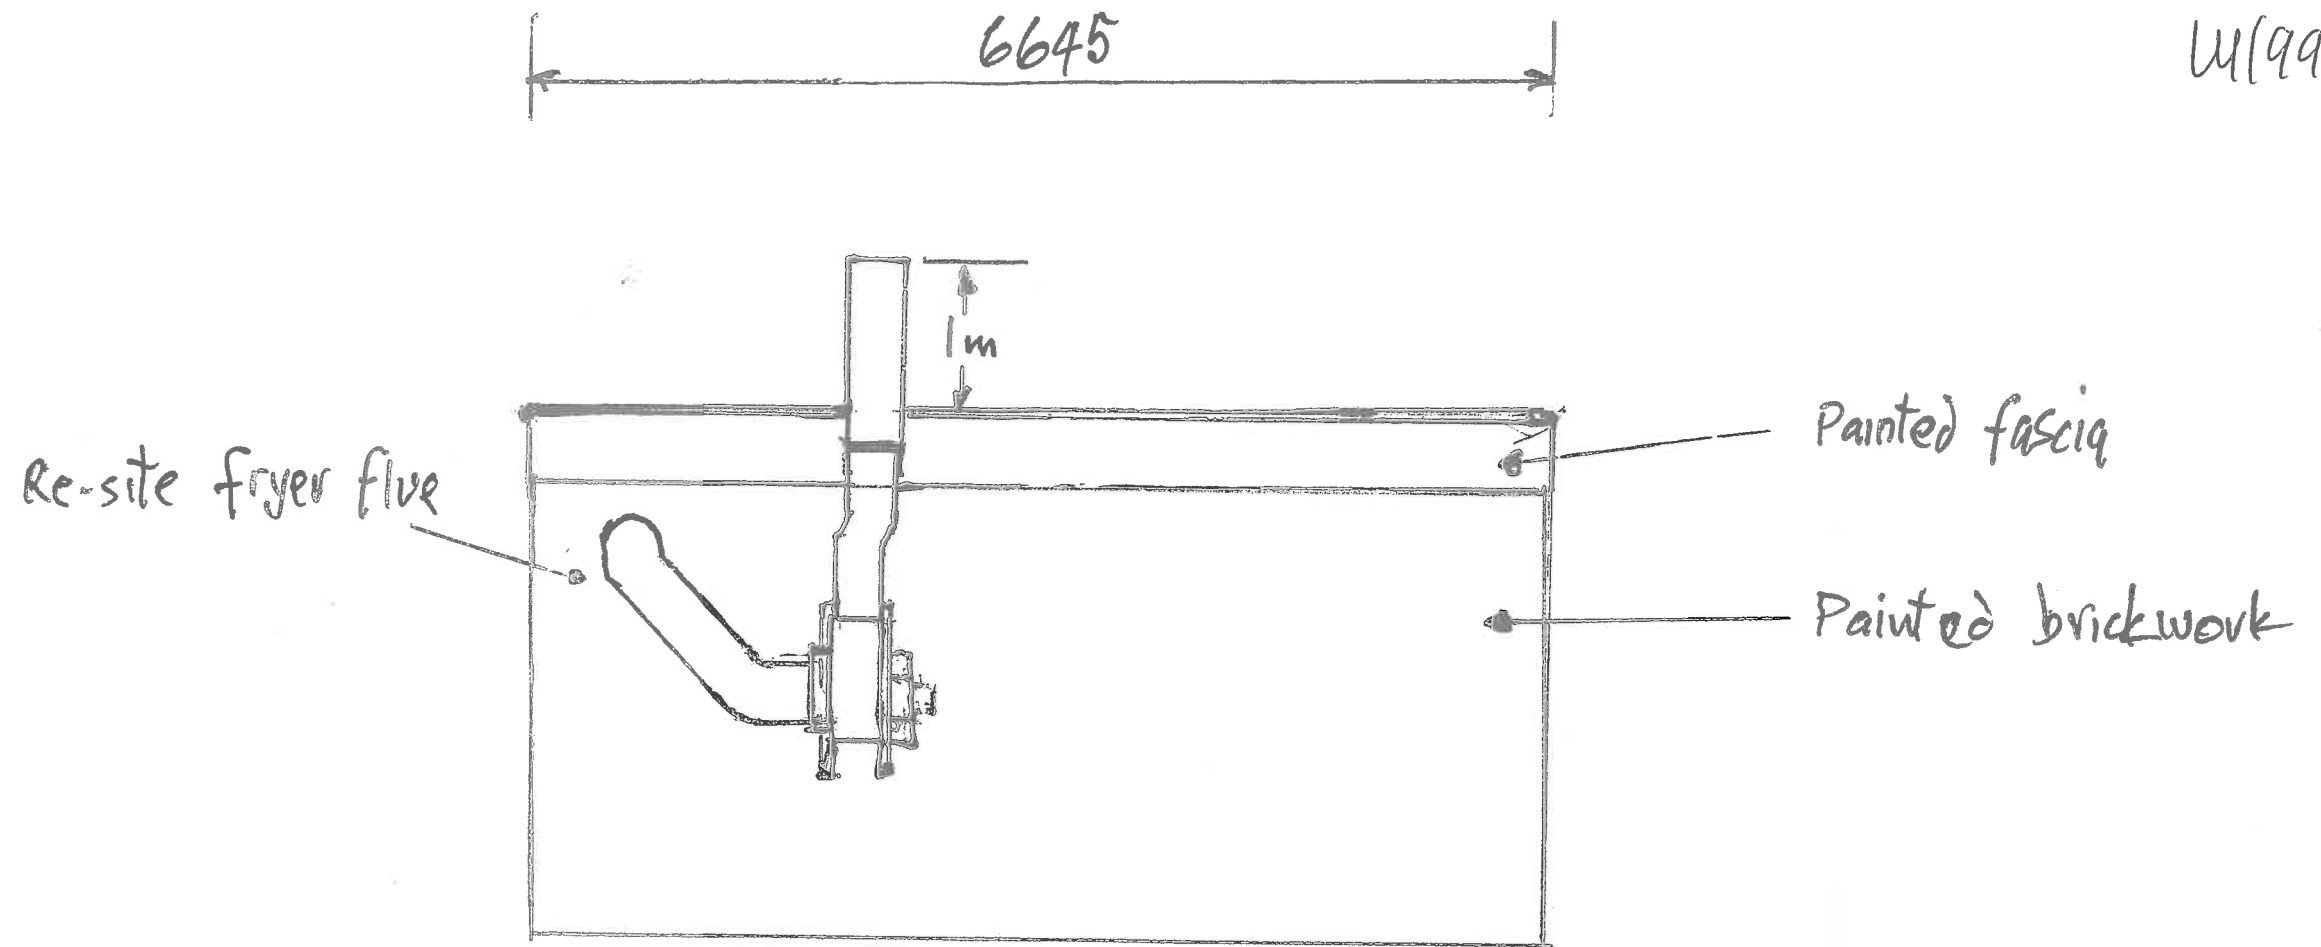

NEW POSITION OF FRYER FIVE.
WEST BACK CAFE, ROPEWALK.

SCALE 1:50