
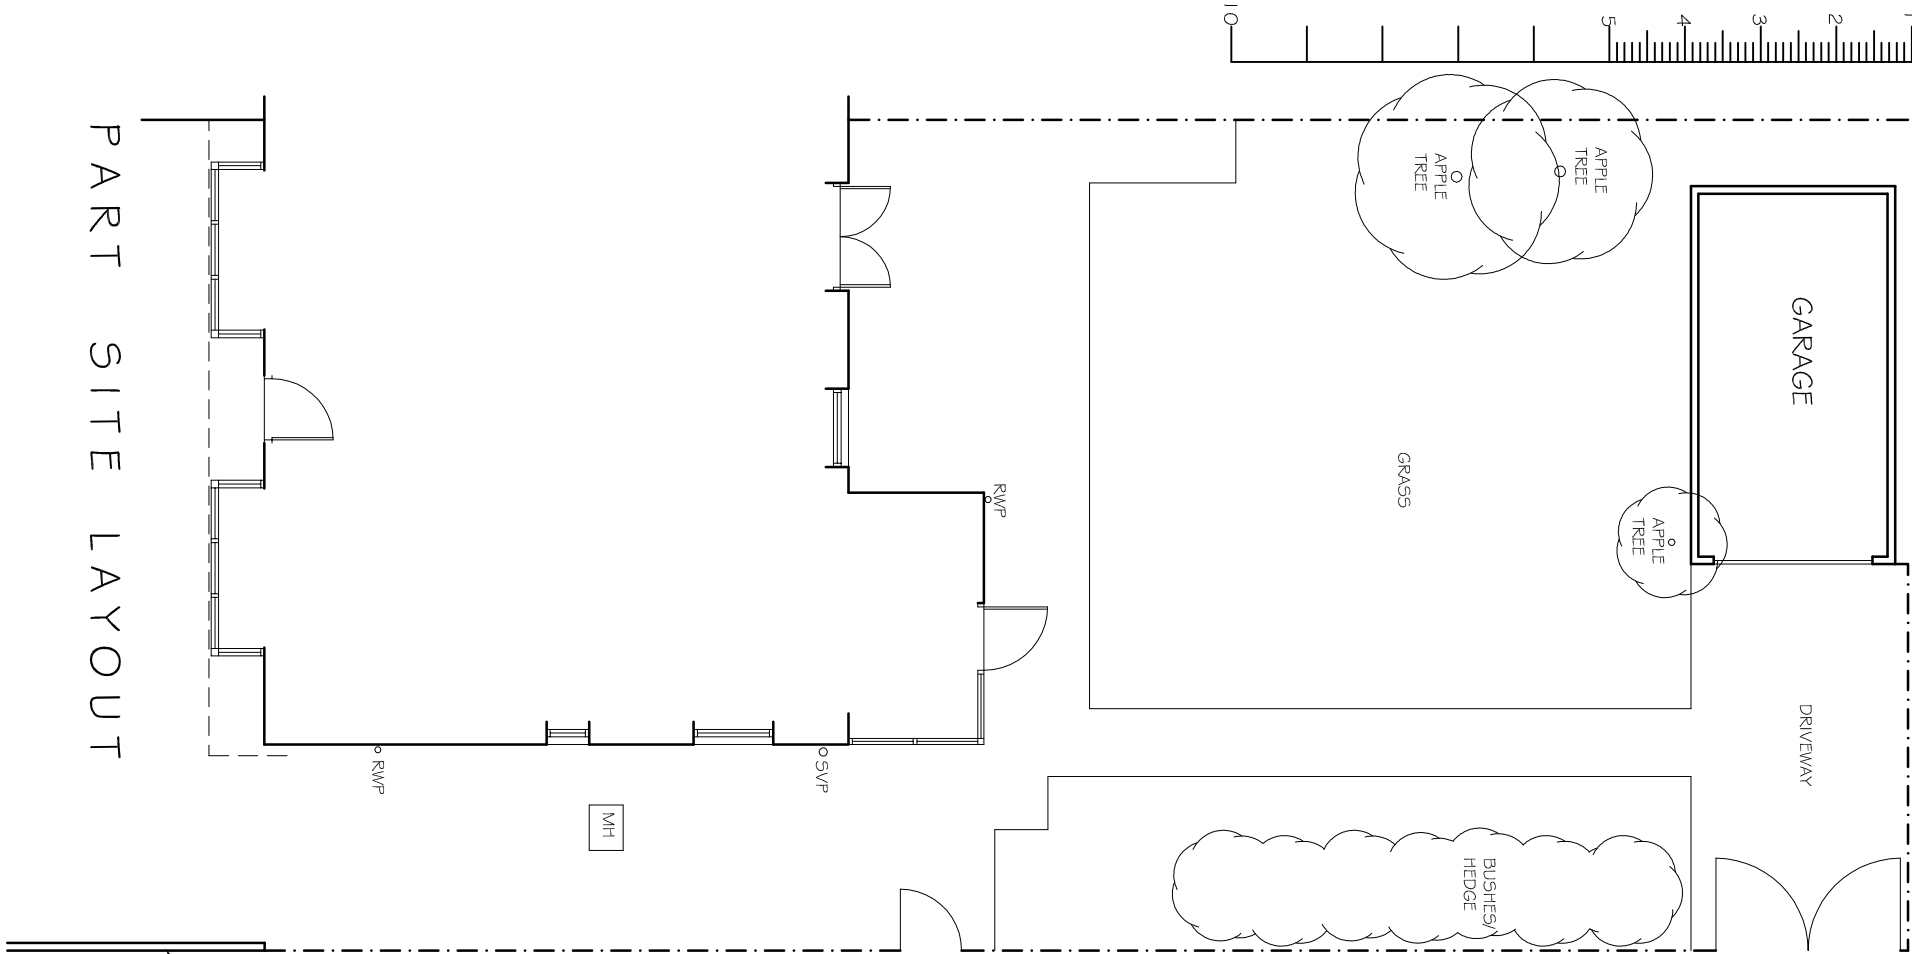


Scale bar (m)

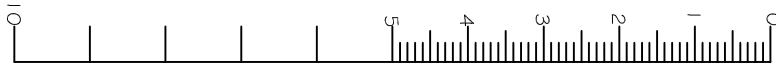

RECENTLY ERECTED PAIR OF CLOSE BOARDED TIMBER GATES

HISTORIC FENCING PANELS WITH TRELLIS ABOVE REPLACED WITH CLOSE BOARDED PANELS TO MATCH RECENTLY ERECTED PANELS

RECENTLY ERECTED CLOSE BOARDED FENCING

HISTORIC BRICKWORK GARDEN WALL

RECENTLY ERECTED CLOSE BOARDED TIMBER GATE

RECENTLY ERECTED CLOSE BOARDED FENCING


MH

R/W

R/W

HISTORIC BRICKWORK GARDEN WALL

PROPOSED STREET ELEVATION SHOWING FENCING AND GATES

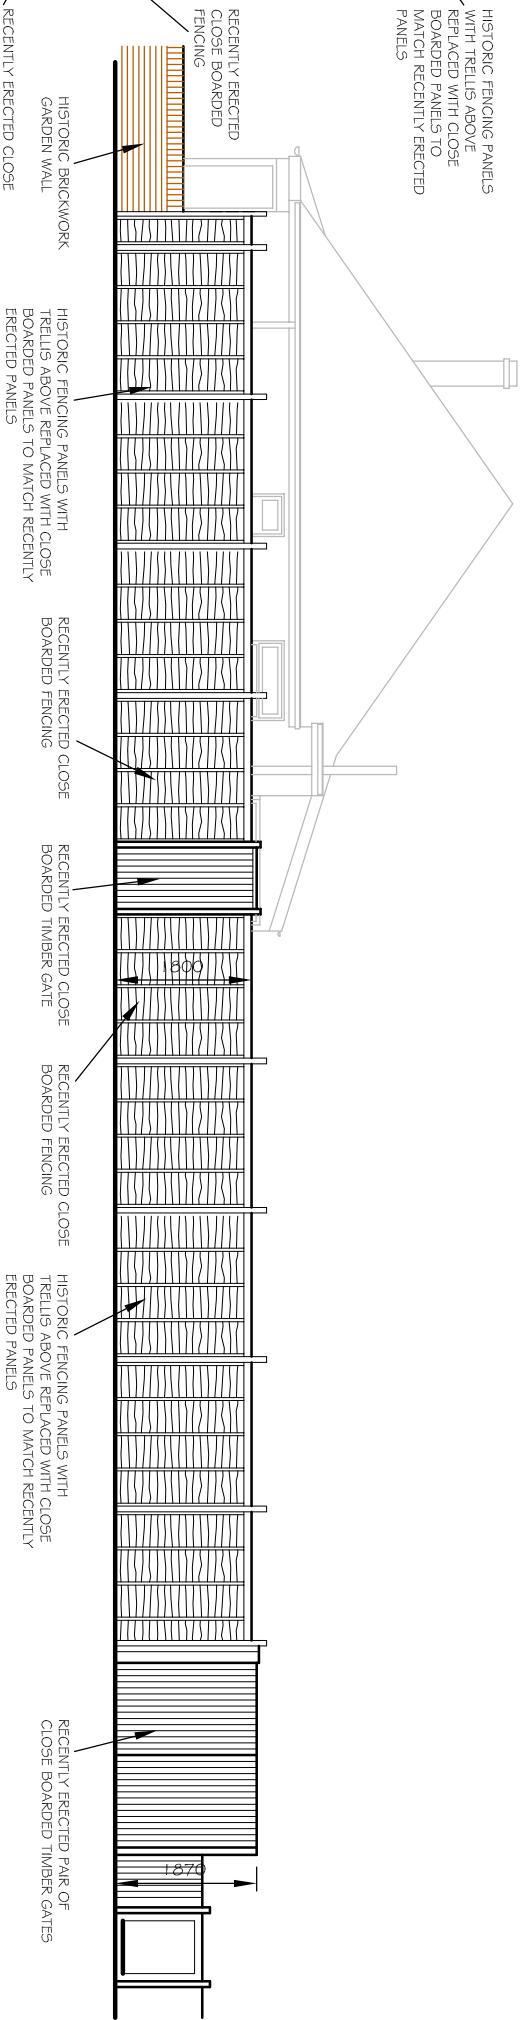

NOTES

WRITTEN DIMENSIONS TO BE TAKEN IN PREFERENCE TO SCALE, AND ARE TO BE CHECKED ON SITE PRIOR TO COMMENCING WORK.

THIS DRAWING IS TO BE READ IN CONJUNCTION WITH ALL OTHER DOCUMENTS RELATING TO THIS PROJECT.

ANY DISCREPANCIES ARE TO BE REFERRED IMMEDIATELY TO THE PROJECT DESIGNER.

THIS DRAWING IS COPYRIGHT, AND SHOULD NOT BE USED OR REPRODUCED IN ANY MANNER WITHOUT THE WRITTEN PERMISSION OF THE CONTRACTOR.

IT IS THE CONTRACTOR'S RESPONSIBILITY TO ENSURE COMPLIANCE WITH THE BUILDING REGULATIONS.

REV. DESCRIPTION DATE

PROJECT

19 CLARENCE AVENUE
WICK
LITTLEHAMPTON
WEST SUSSEX

DRAWING TITLE

PROPOSED FENCING AND GATES

CLIENT

MR D GALE

SCALE 1:100@A3

DRAWN BY PLB

DATE MAR 14

DWG NO 351/04

REV.

PHIL BROWN
(ARCHITECTURAL SERVICES) LTD

10 MANTLING ROAD
LITTLEHAMPTON
WEST SUSSEX
BN17 7DG
TEL 01903 715177