


NOTES
WRITTEN DIMENSIONS TO BE TAKEN IN PREFERENCE TO SCALE AND ARE TO BE CHECKED ON SITE PRIOR TO COMMENCING WORK. THIS DRAWING IS TO BE READ IN CONJUNCTION WITH ALL OTHER DOCUMENTS RELATING TO THIS PROJECT. PROPOSED DIMENSIONS ARE TO BE REFERRED IMMEDIATELY TO THE PROJECT DESIGNER. THIS DRAWING IS COPYRIGHT AND SHOULD NOT BE USED OR REPRODUCED WITHOUT PERMISSION. IT IS THE CONTRACTOR'S RESPONSIBILITY TO ENSURE COMPLIANCE WITH THE BUILDING REGULATIONS.

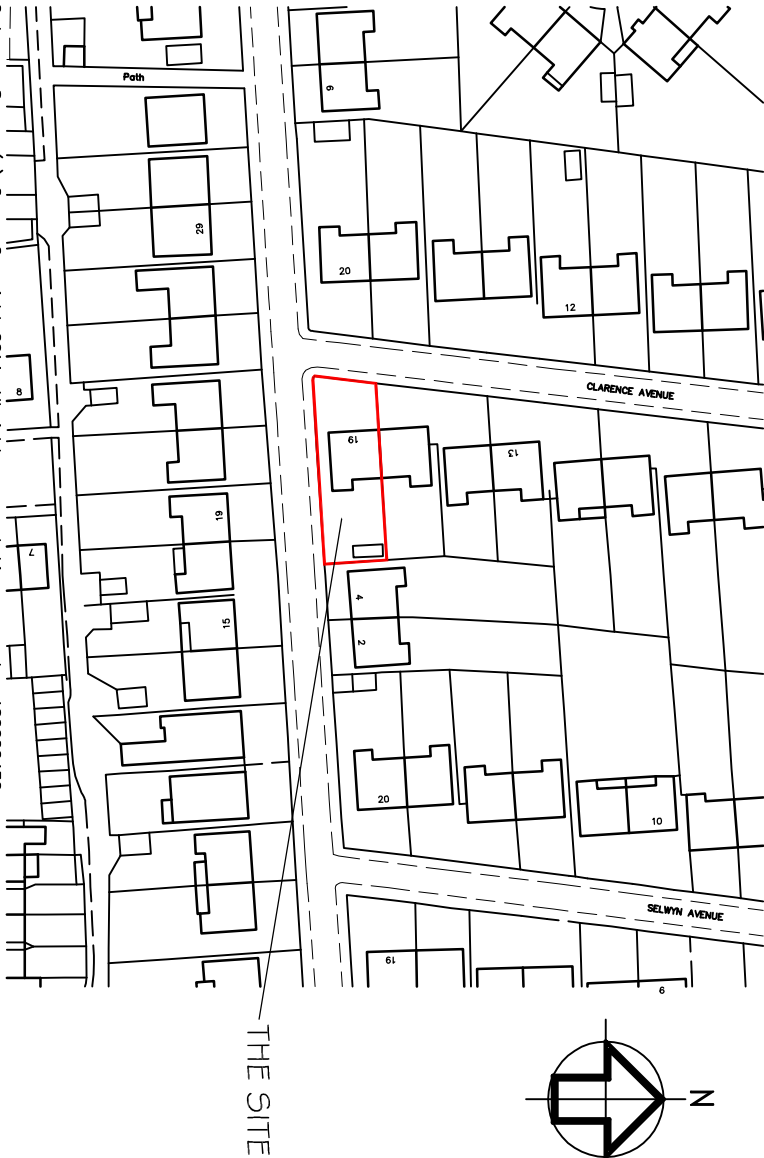

BLOCK PLAN 1 : 500



SITE LOCATION PLAN 1 : 1 2 5 0

Ordnance Survey (c) Crown Copyright 2014. All rights reserved. Licence number 100022432

REV	DESCRIPTION	DATE
-----	-------------	------

PROJECT
19 CLARENCE AVENUE
WICK
LITTLEHAMPTON
WEST SUSSEX
DRAWING TITLE
SITE LOCATION AND BLOCK PLANS

CLIENT
MR D GALE

SCALE 1:1250 / 1:500 @A3	DRAWN BY PLB	DATE MAR 14
DWG NO 320/05	REV.	

PHIL BROWN
(ARCHITECTURAL SERVICES) LTD
10 MANTLING ROAD
LITTLEHAMPTON
WEST SUSSEX
BN17 7DG
TEL 01903 715177