


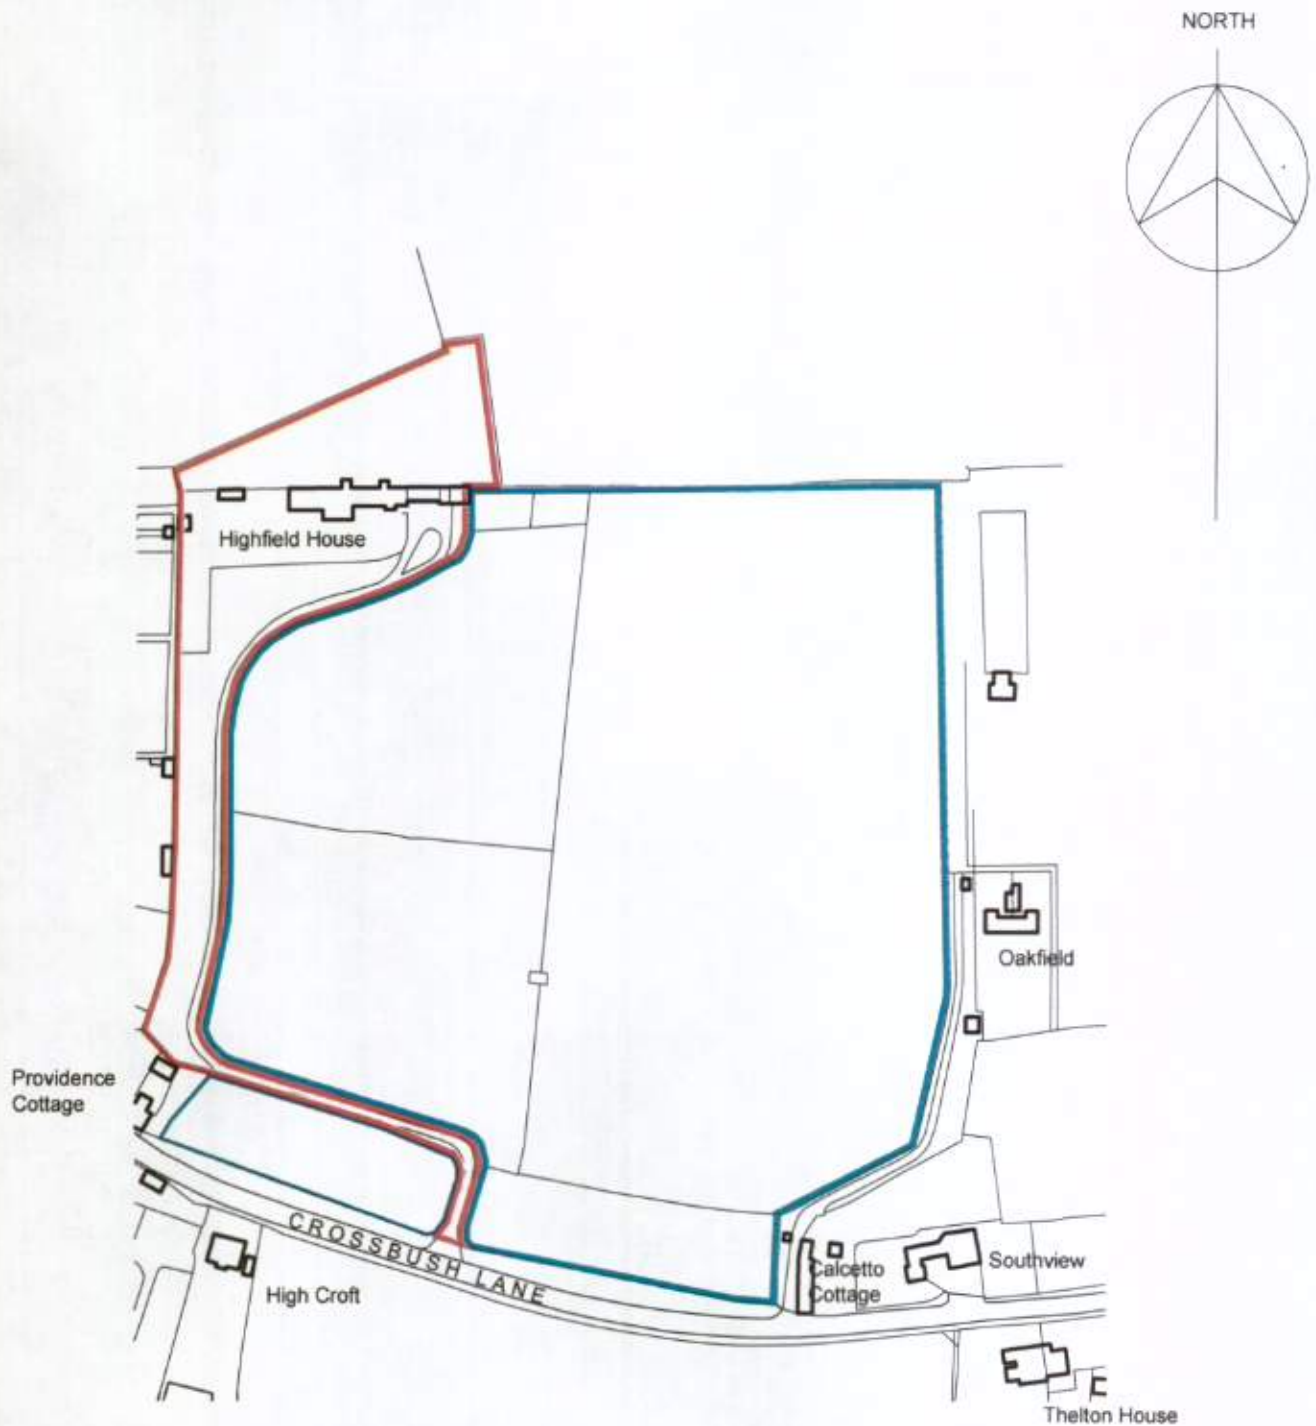

Site Location Plan

project:	date:	scale:	drg. no:
Highfield House, Crossbush Lane Crossbush, Arundel, West Sussex	11.04.11	1:2500	rev:
			11.1568.01

Maurice Ashenden-Bax
Chartered Architect



CALCETTO COTTAGE
CROSSBUSH LANE, ARUNDEL,
WEST SUSSEX BN18 9PQ
Tel: 01903 882988 Mobile: 07976 509831
email: ashendenbax@btinternet.com