


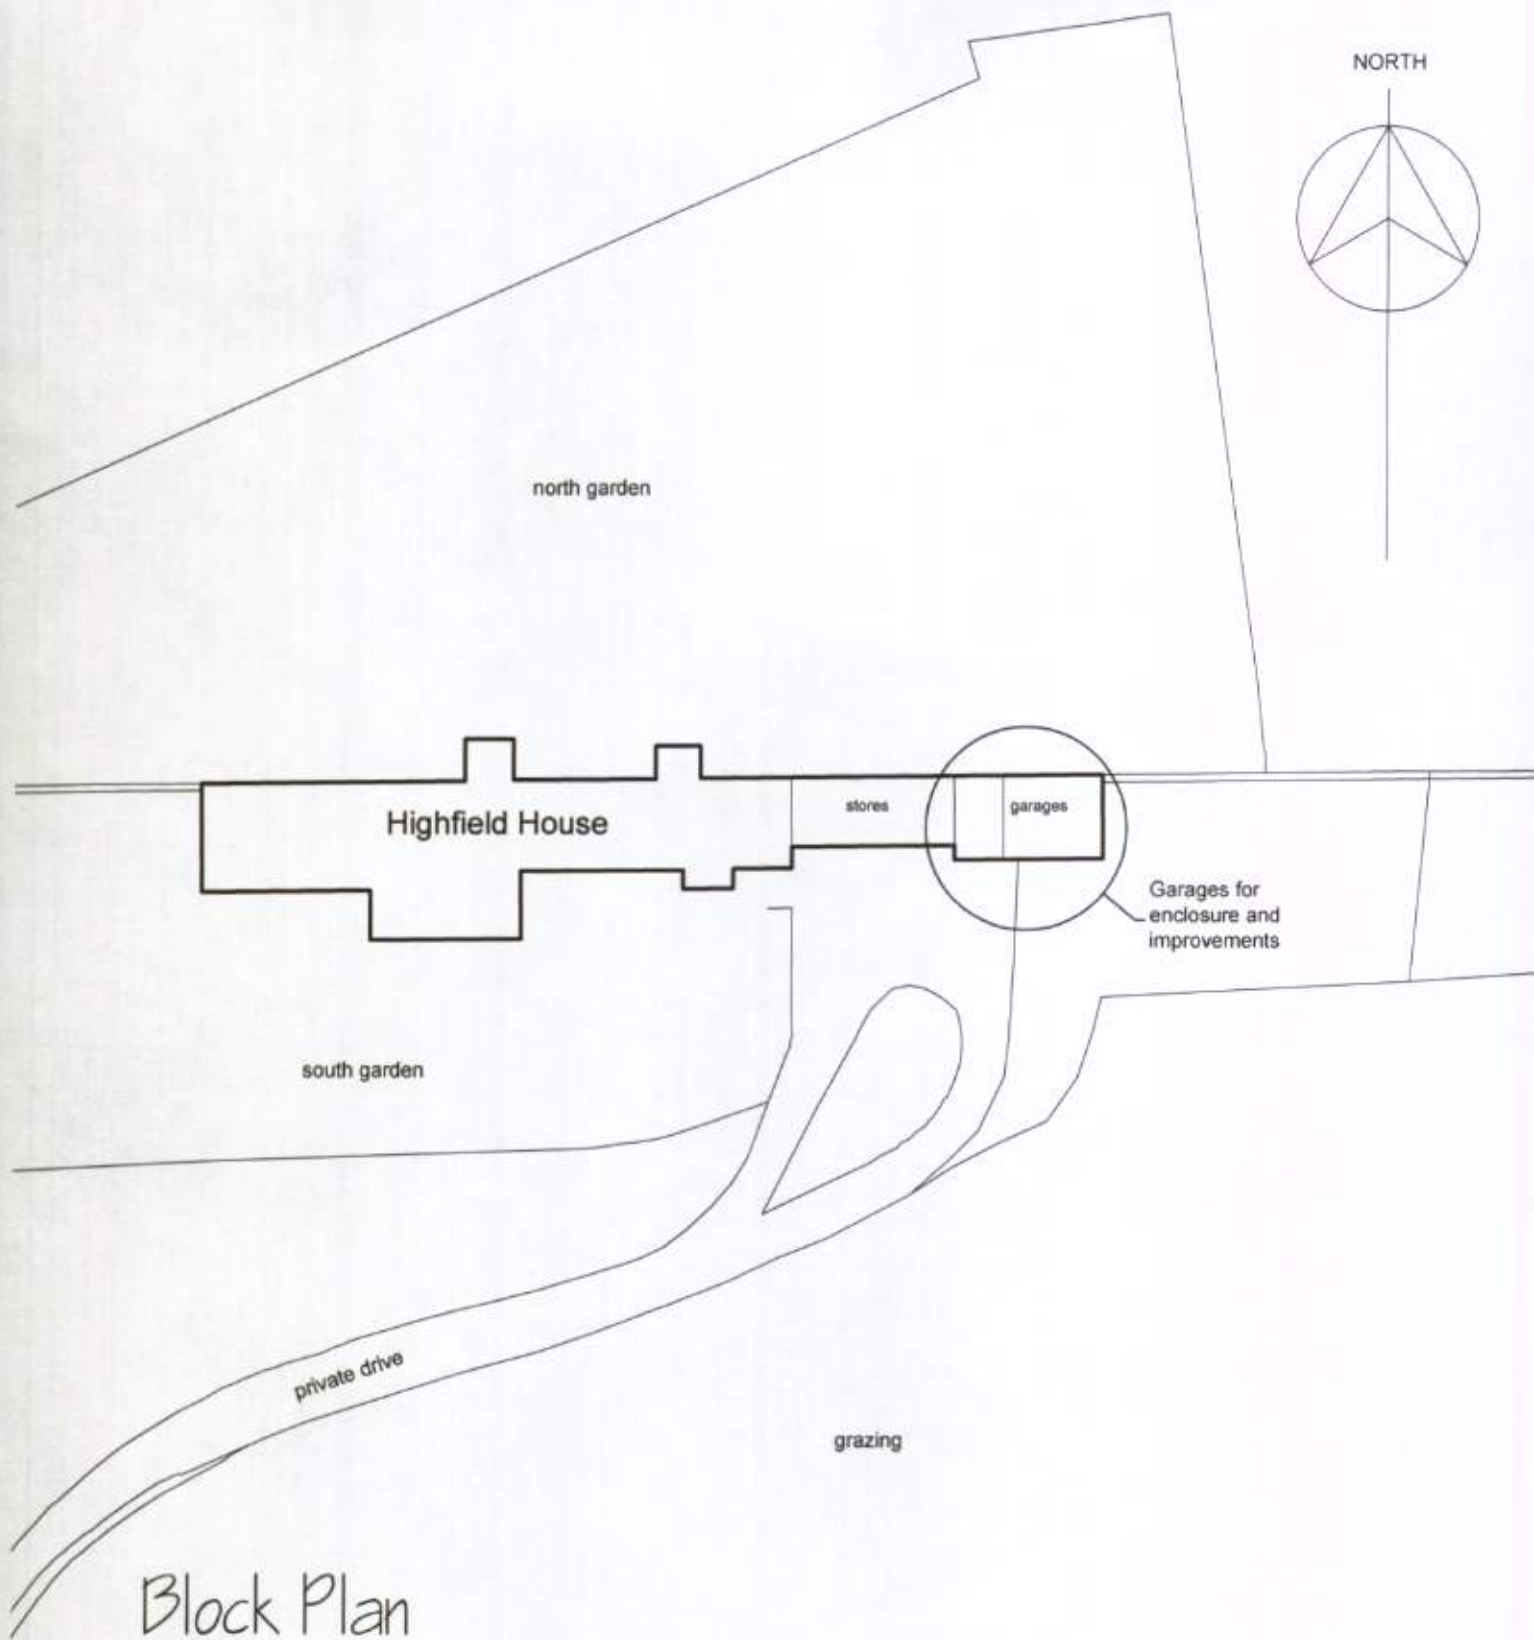

project:

Highfield House, Crossbush Lane
Crossbush, Arundel, West Sussex

date:

12.04.11

scale:

1:500

drg. no:

rev:

11.1568.02

Maurice Ashenden-Bax
Chartered Architect



CALCETTO COTTAGE
CROSSBUSH LANE, ARUNDEL,
WEST SUSSEX BN18 9PQ
Tel: 01903 882988 Mobile: 07976 509831
email: ashendenbax@btinternet.com