


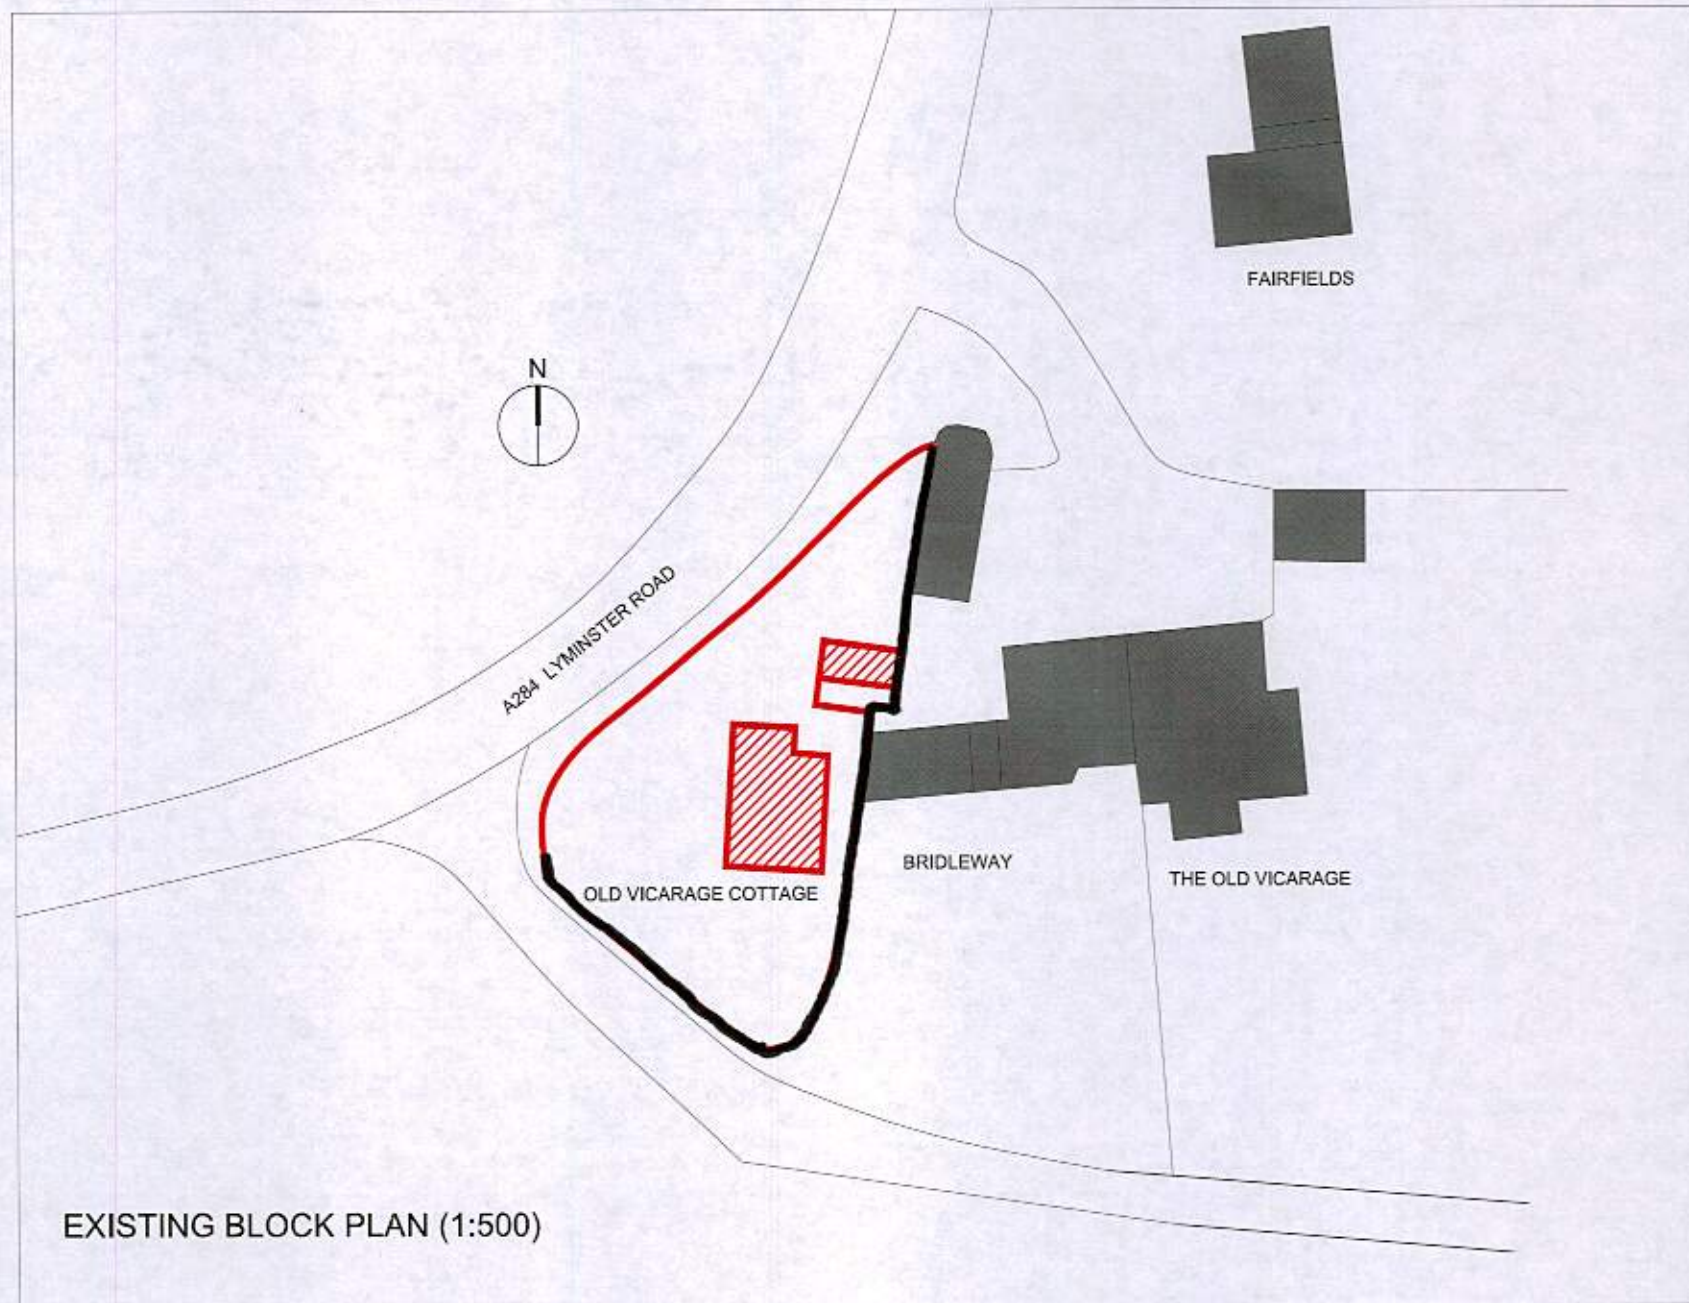

EXISTING BLOCK PLAN (1:500)