


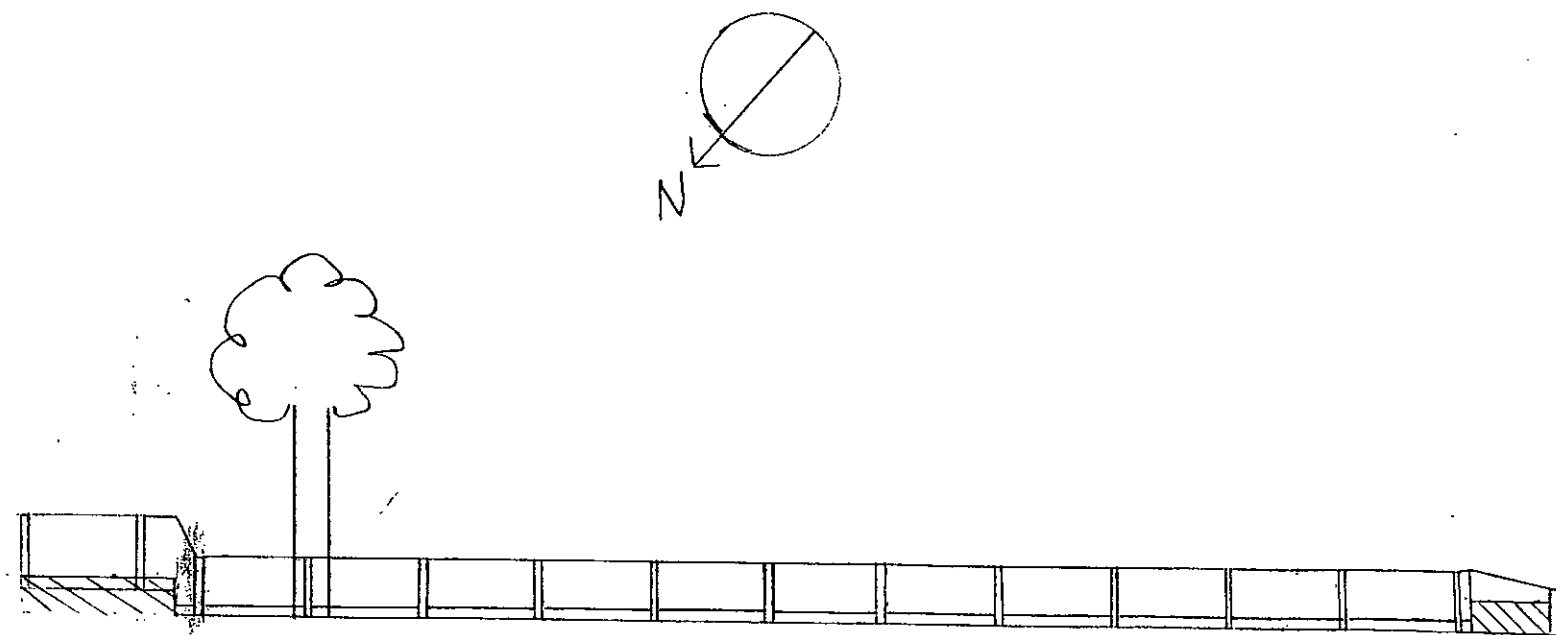

MISS S POLLOCK
OLD VICARAGE COTTAGE
LYMINSTER
FENCE ELEVATIONS
SCALE 1-200