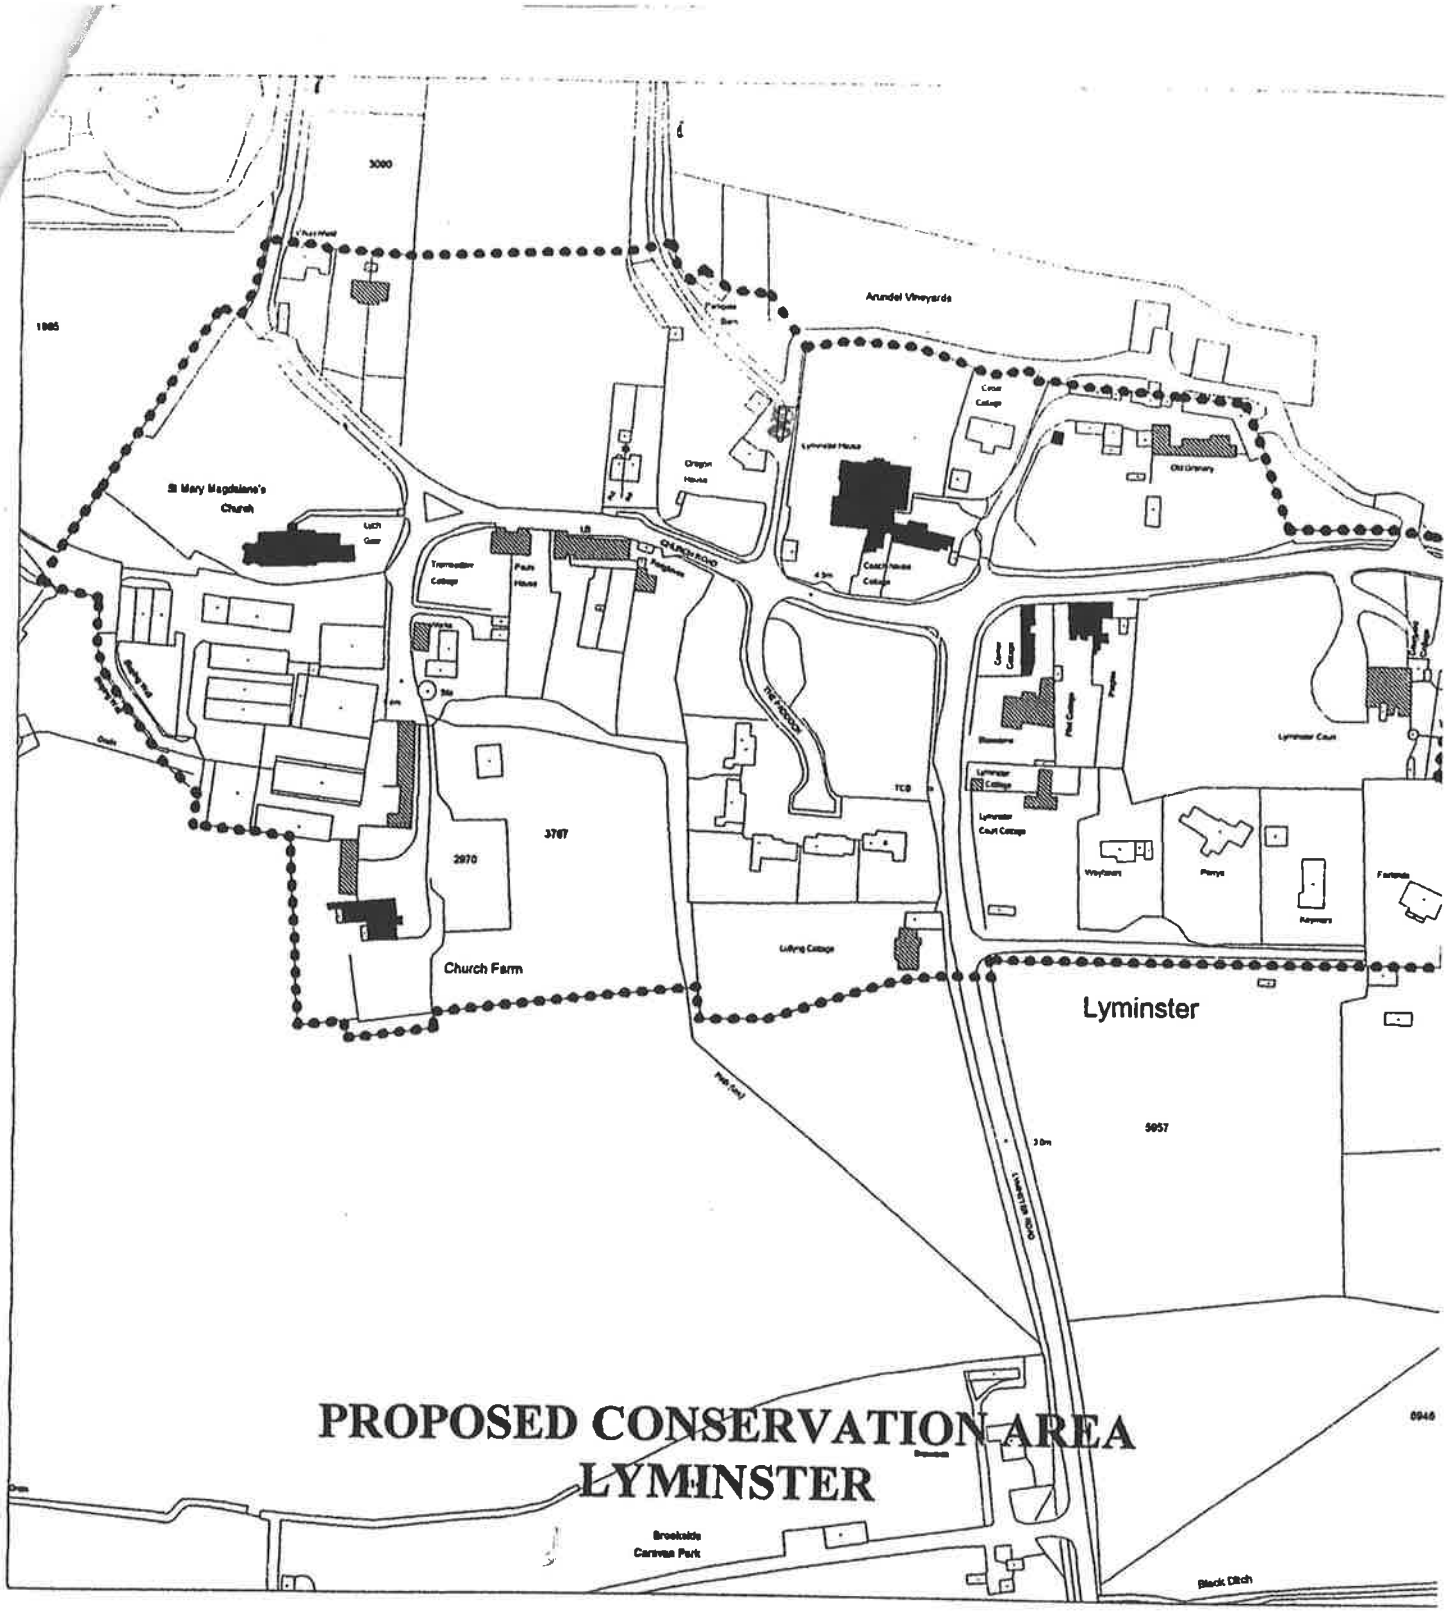


BOUNDARY OF PROPOSED CONSERVATION AREA

LISTED BUILDINGS AND WALLS

BUILDINGS WHICH CONTRIBUTE TO THE CHARACTER AND APPEARANCE OF THE PROPOSED AREA

Based upon the Ordnance Survey Mapping with the permission of the Controller of Her Majesty's Stationery Office © Crown Copyright. Unauthorised reproduction infringes Crown Copyright and may lead to prosecution or civil proceedings.
Arun District Council Licence No. LA077011
Not to scale
January 1998.

N

www.arun.gov.uk
planning@arun.gov.uk

C.H.T Rogers BA DMS FIEH
Director of Planning & Housing
Arun District Council
Maltravers Road
Littlehampton
West Sussex BN17 5LF

ARU DISTRICT COUN