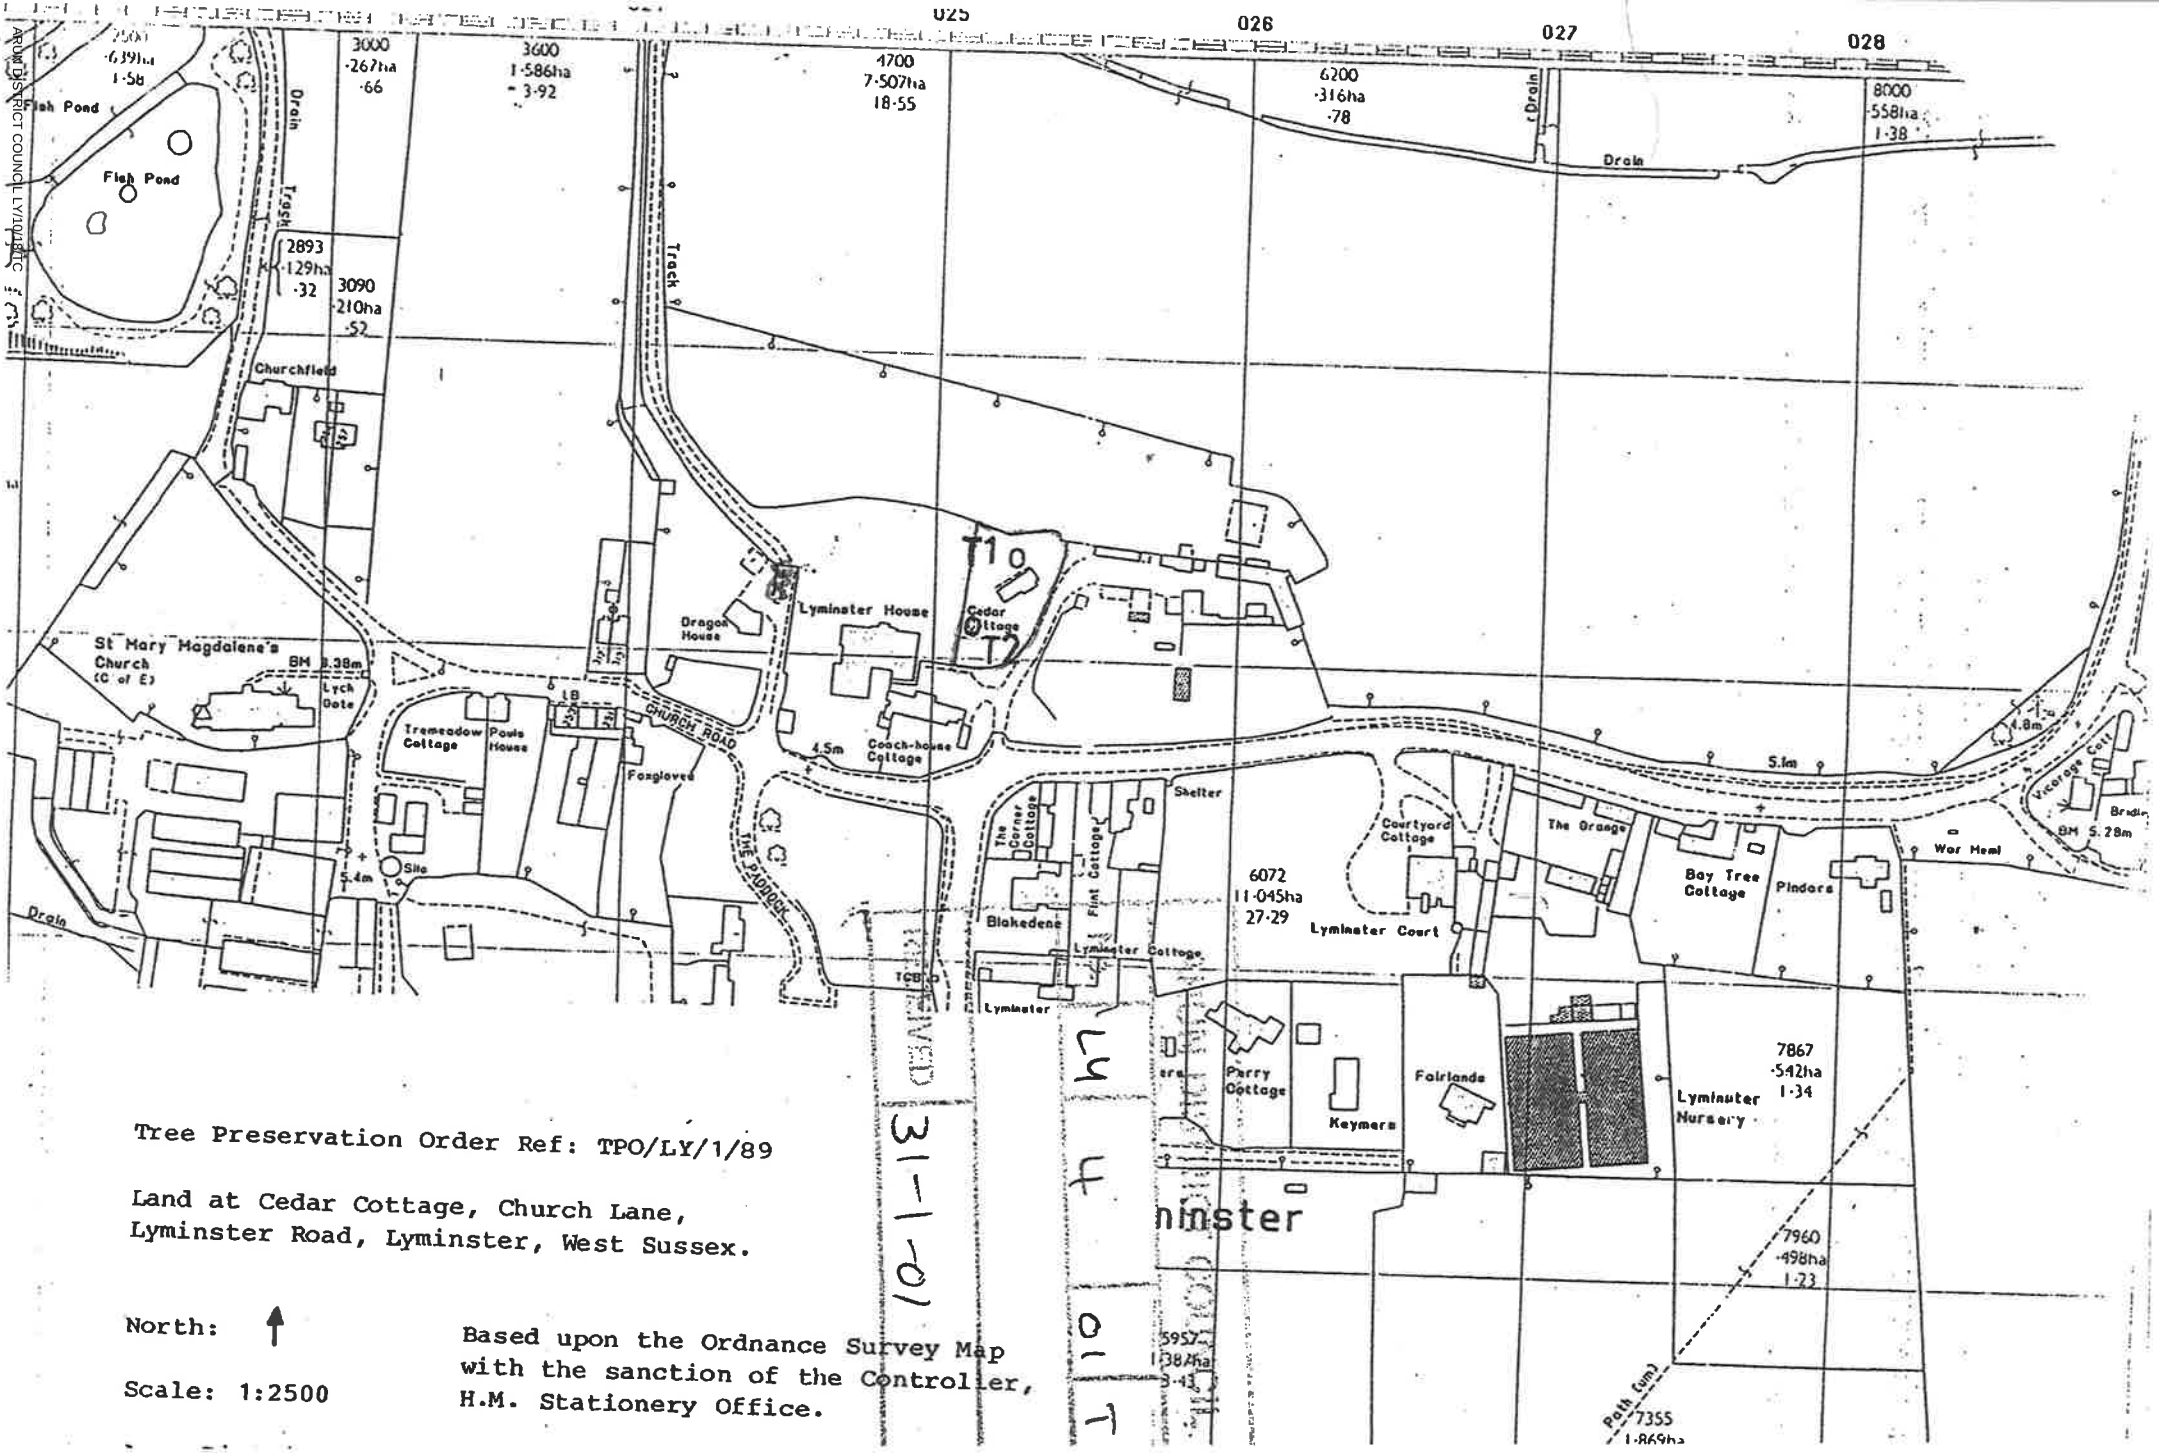



Tree Preservation Order Ref: TPO/LY/1/89

Land at Cedar Cottage, Church Lane,
Lyminster Road, Lyminster, West Sussex.

North: ↑

Scale: 1:2500

Based upon the Ordnance Survey Map with the sanction of the Controller, H.M. Stationery Office.

31-10-14