


TWO LIME TREES

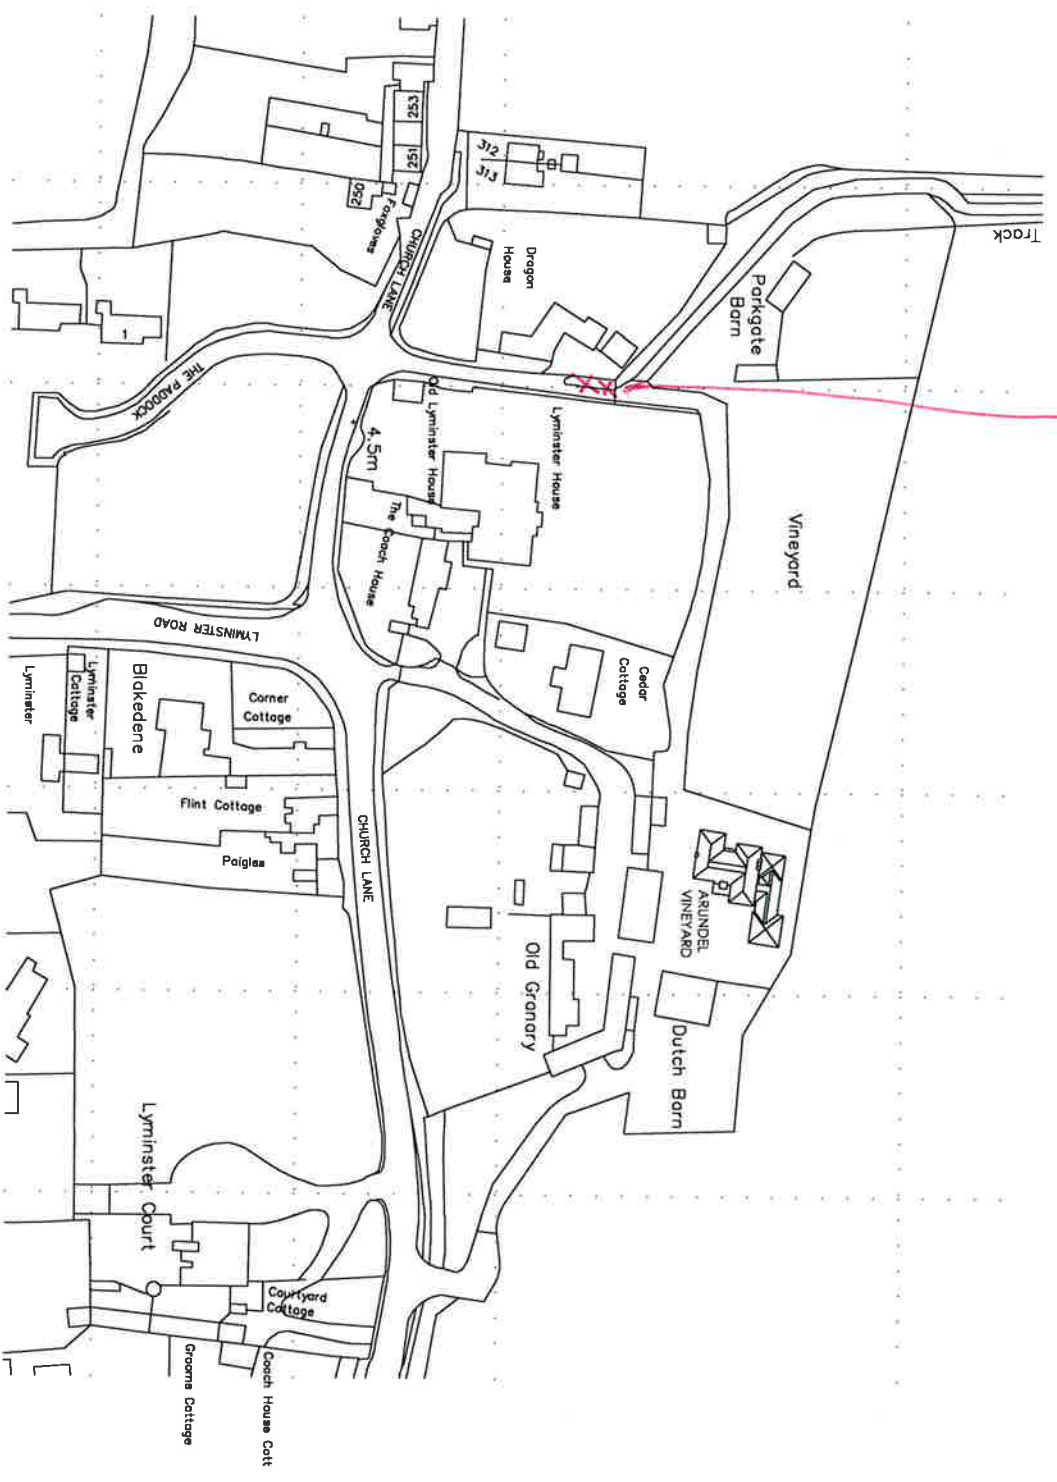

LOCATION PLAN
SCALE 1:1250

OS Map Crown Copy Right.
Licence No: 100020449



The drawing has been prepared for the purpose of guiding planning and building control. It is not to be used for any other purpose. The drawing has been prepared based on survey drawings and information provided by others. All dimensions and levels on all drawings must be checked and verified on the before commencement of work.

© VICTORIA HOLLAND ARCHITECTURE LTD 2017

GENERAL NOTES

ARUNDEL VINEYARD
LYMNISTER ROAD, LYMNISTER
WEST SUSSEX, BN17 7QG

LOCATION PLAN
DATE: August 2017
SCALE: 1:1250 @ A3
JOB No: 1021
DWG No: 101
Rev:



Victoria Holland RIBA
71 Popping High Barn, Buzham
Arundel, West Sussex BN18 9GN
Tel 01293 882923