



NORTH

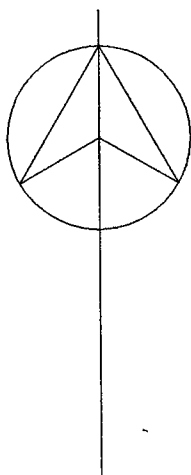

ARUN DISTRICT COUNCIL

No.	LY	11	06	L
RECEIVED				
19.4.06				

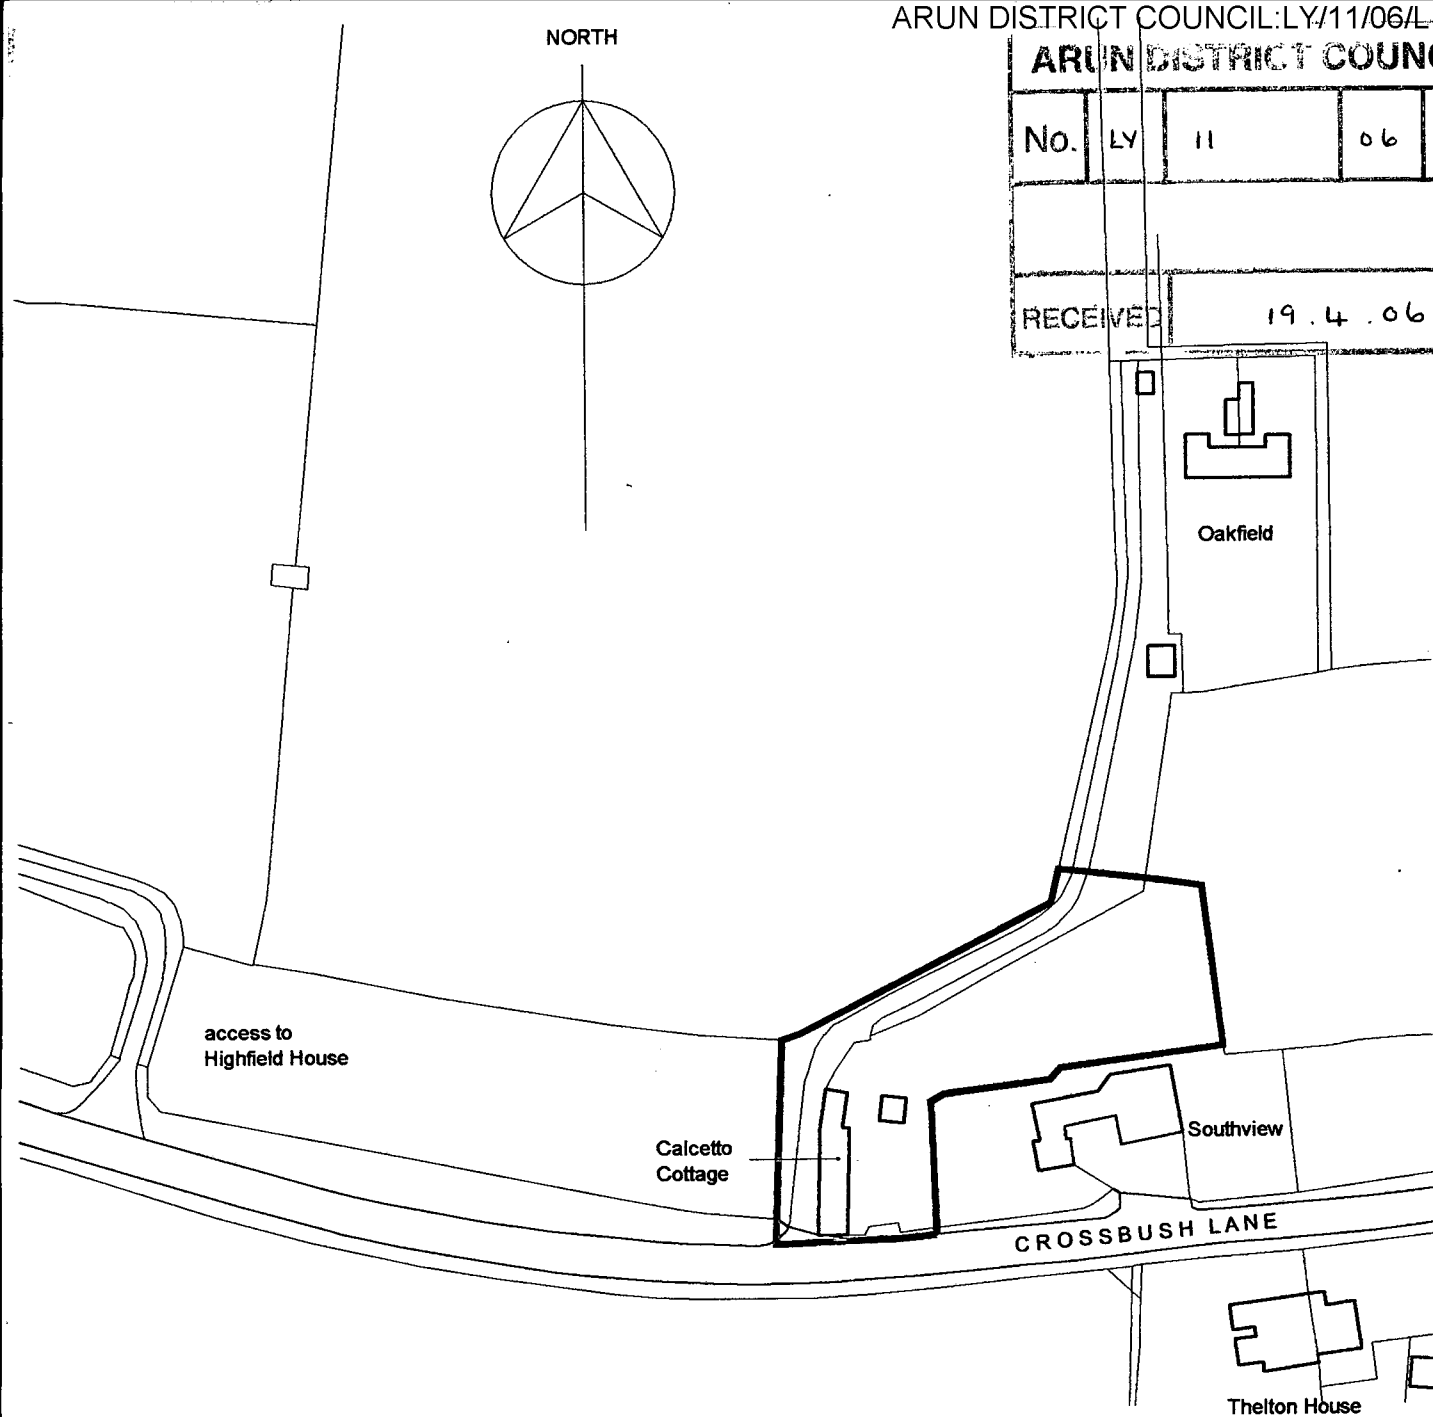

Site Location Plan

project:

Calchetto Cottage, Crossbush Lane
Arundel, West Sussex

date:

28.02.06

scale:

1:1250

drg. no:

rev:

06.1404.01

Maurice Ashenden-Bax
Chartered Architect



KNOLL HILL, ALDINGTON
ASHFORD, KENT TN25 7BZ
Tel: 01233 720450 Fax 01233 721420
Mobile: 07976 509831
email: ashenden.bax@virgin.net