


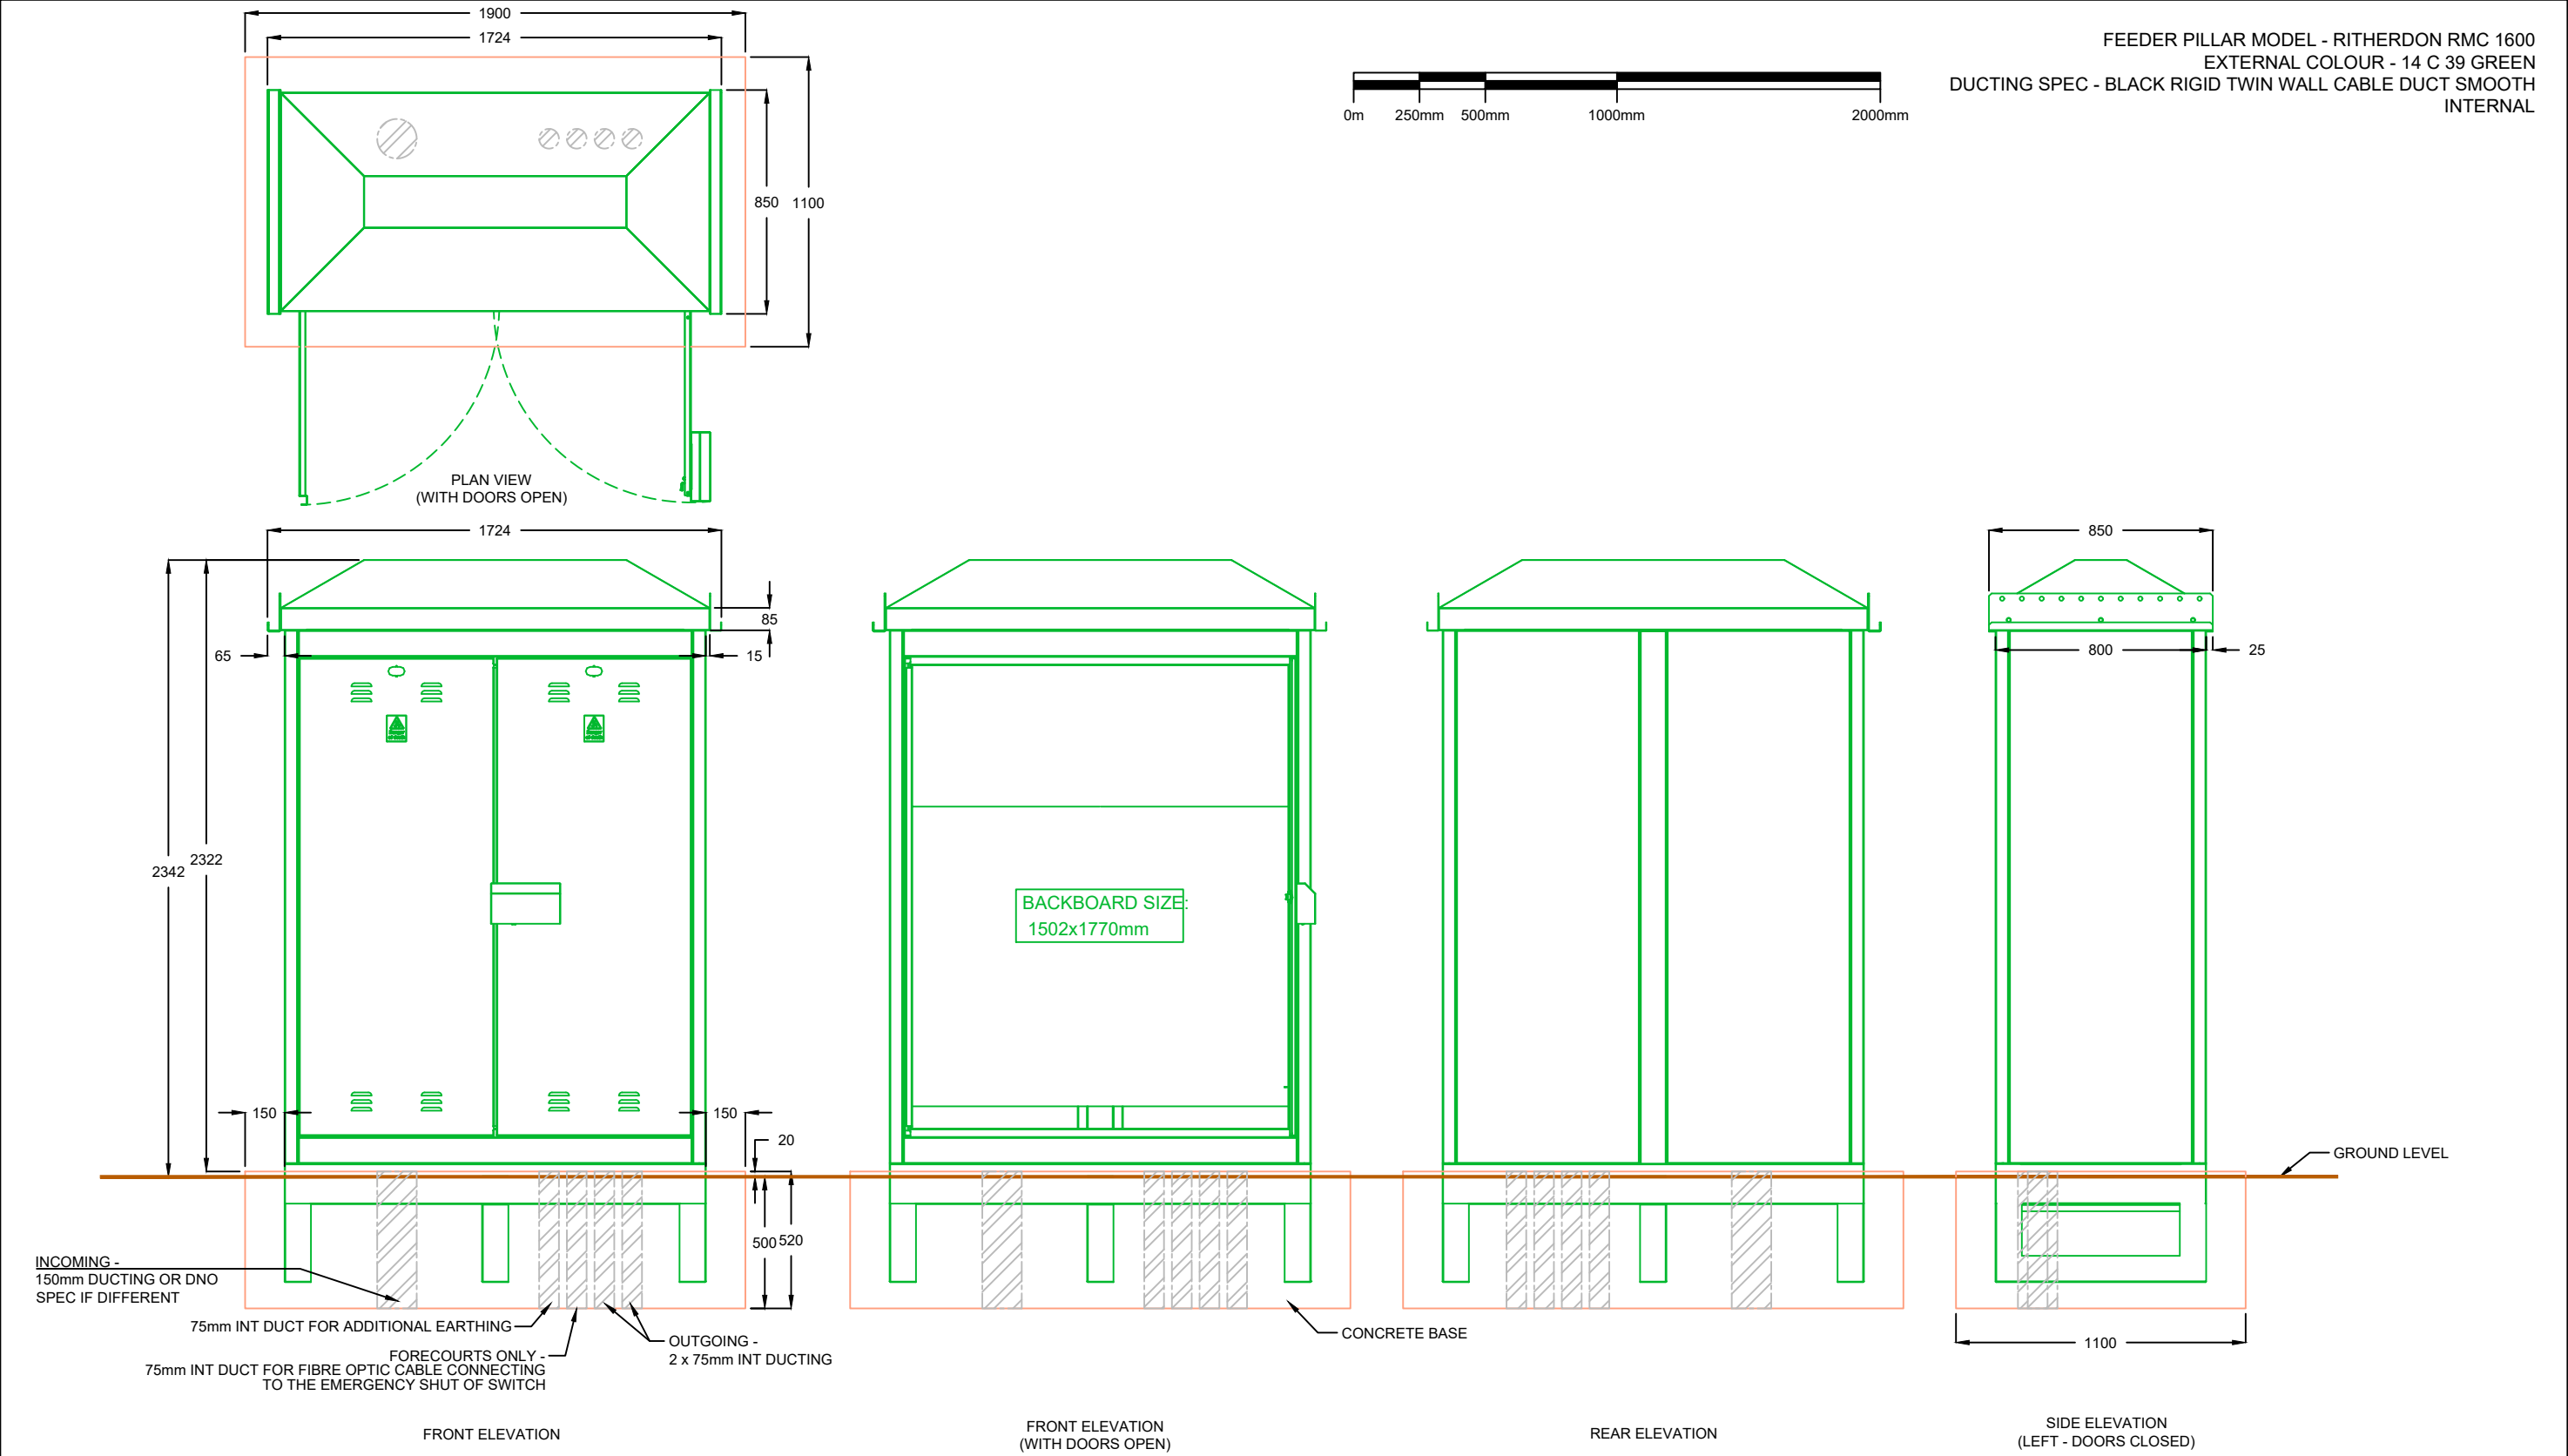

| COMMENTS                                                                        |                   | REV. | DESCRIPTION                                    | REV. BY | APP. | DATE     | ADDRESS | PROJECT NAME          | <div>INSTAVOLT</div> <div>InstaVolt Ltd, 6 Cedarwood, Crockford Lane,<br/>Chineham Park, Hampshire, RG24 8WD<br/>© InstaVolt Ltd. 2017</div> |  |
|---------------------------------------------------------------------------------|-------------------|------|------------------------------------------------|---------|------|----------|---------|-----------------------|---|--|
| NOTE:<br>FOR FURTHER DETAILS PLEASE<br>REFER TO MANUFACTURERS<br>SPECIFICATIONS |                   | A    | Issued for comment                             | RK      | MD   | 21/08/17 |         | EQUIPMENT ELEVATIONS  |   |  |
|                                                                                 |                   | B    | Extra ducting added for forecourt installation | RK      | MT   | 07/11/17 |         | DRAWING TITLE         |   |  |
|                                                                                 |                   | C    | Ducting amended                                | RK      | MT   | 17/05/18 |         | RMC 1600 - WITH ROOTS |   |  |
|                                                                                 |                   | D    | Outgoing duct amended                          | RK      | MT   | 13/07/18 |         | DRAWING NO.           |   |  |
| SCALE<br>(@A3)<br>1:25                                                          | DRAWN<br>BY<br>RK | E    | Outgoing duct amended - Now 50mm               | RK      | MT   | 13/07/19 |         | 001_08-02             | <div>REV.</div> <div>G</div>   |  |
|                                                                                 |                   | F    | Duct amended - Now 75mm                        | RK      | MD   | 09/03/20 |         |                       |   |  |
|                                                                                 |                   | G    | Duct detail amended                            | RK      | MD   | 28/10/20 |         |                       |   |  |