


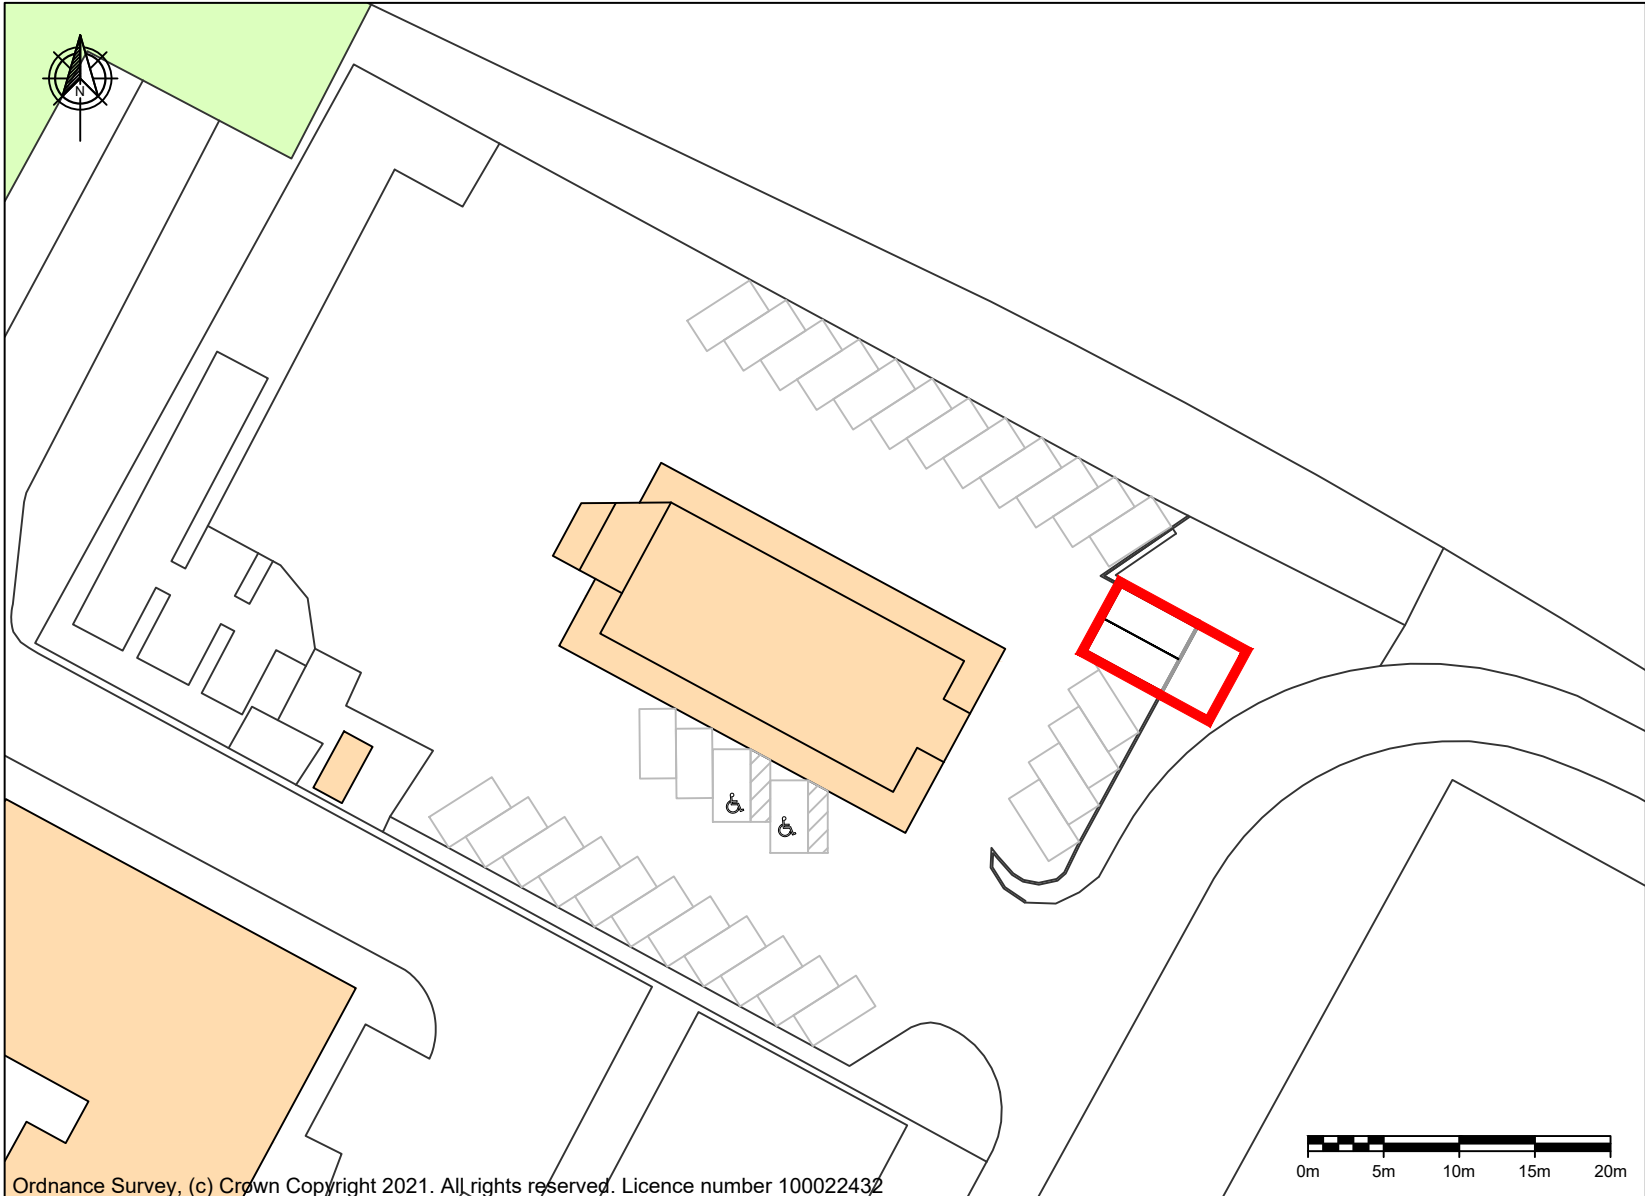

— SITE LOCATION

Ordnance Survey, (c) Crown Copyright 2021. All rights reserved. Licence number 100022432

COMMENTS		REV.	DESCRIPTION	REV. BY	APP.	DATE	ADDRESS	PROJECT NAME	INSTAVOLT	
		A	Issued for comment	AE	RK	04/06/21	McDonalds, Service Station, Lyminster Rd, Lyminster, Littlehampton, BN17 7QQ	MCDONALDS - ARUNDEL (541)		
								DRAWING TITLE	© InstaVolt Ltd. 2020	
								BLOCK PLAN		
								DRAWING NO.	InstaVolt Ltd, 6 Cedarwood, Crockford Lane, Chineham Park, Hampshire, RG24 8WD	
								10376 - 0234_03		
SCALE (@A4)	DRAWN BY								REV.	
1:500	AE								A	