


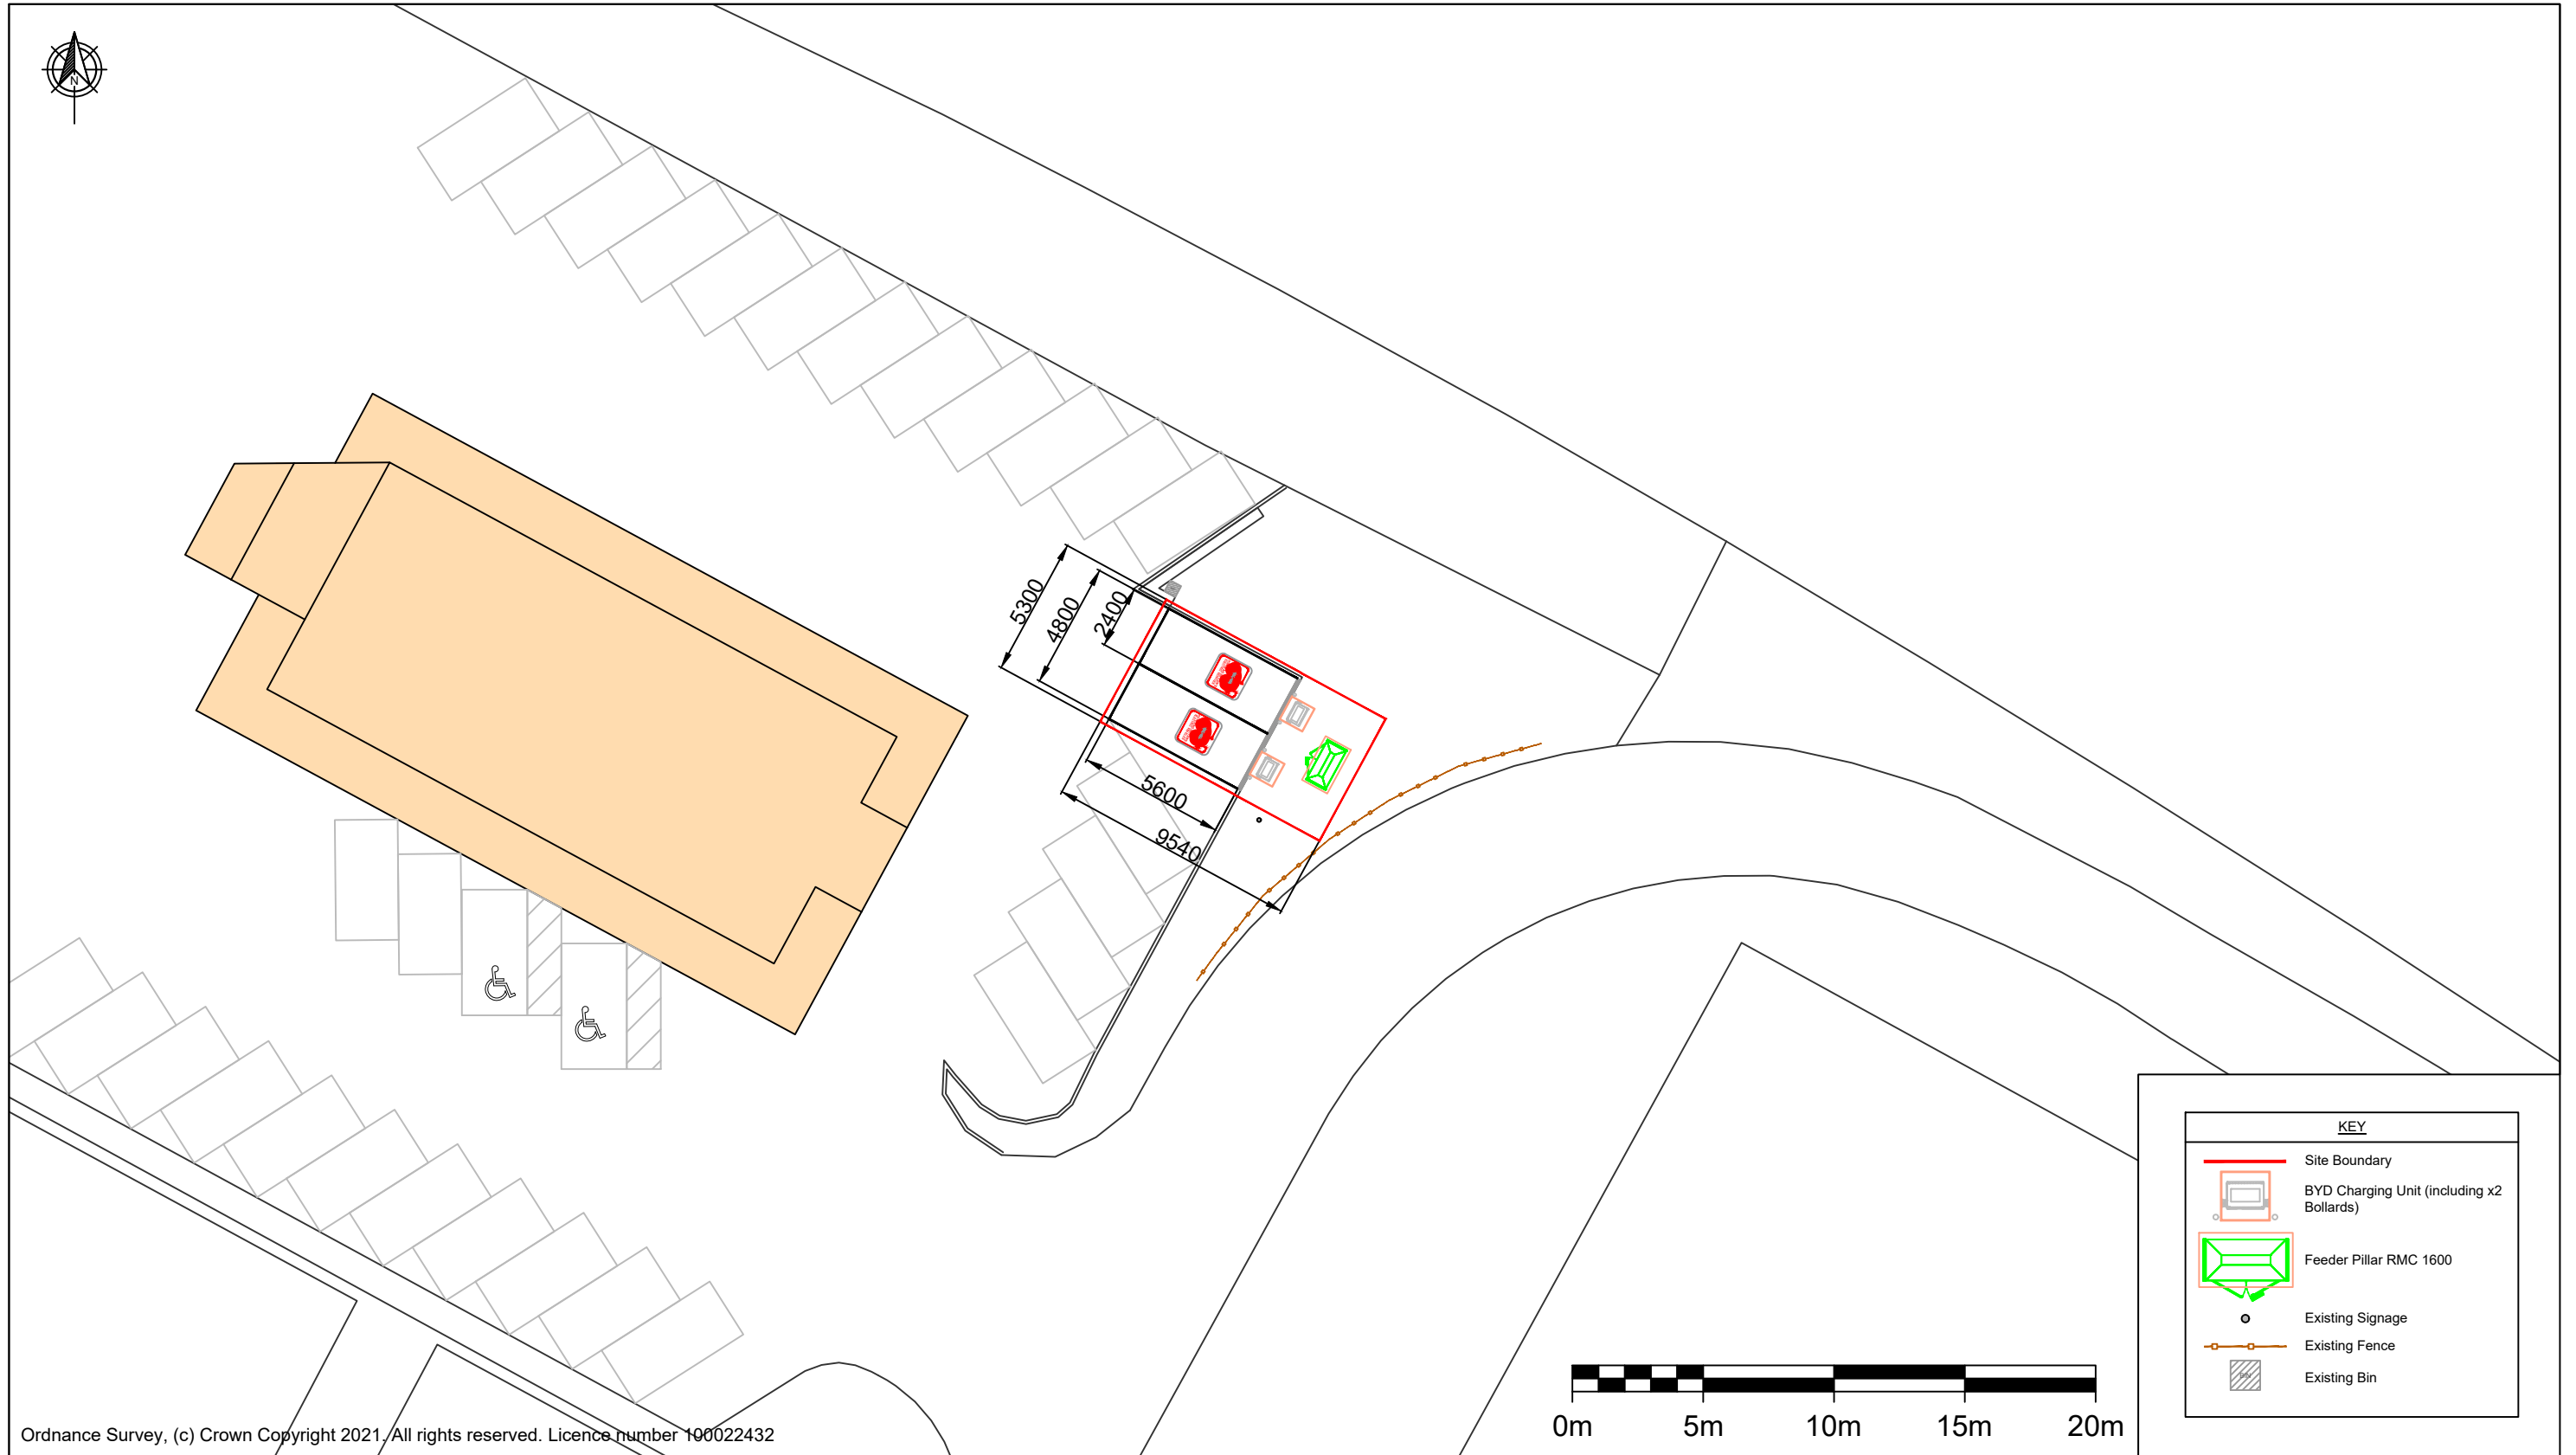

Ordnance Survey, (c) Crown Copyright 2021, All rights reserved. Licence number 100022432

COMMENTS		REV.	DESCRIPTION	REV. BY	APP.	DATE	ADDRESS	PROJECT NAME	INSTAVOLT InstaVolt Ltd, 6 Cedarwood, Crockford Lane, Chineham Park, Hampshire, RG24 8WD © InstaVolt Ltd. 2020	
		A	Issued for comment	AE	RK	04/06/21	McDonalds, Service Station, Lyminster Rd, Lyminster, Littlehampton, BN17 7QQ	MCDONALDS - ARUNDEL (541)		
								DRAWING TITLE		
								PLANNING SITE LAYOUT		
								DRAWING NO.		
								10376 - 0234_01-PL		
SCALE (@A3) 1:250	DRAWN BY AE									REV. A