




Ordnance Survey National
Mapping Surveyed revision available at
or part is prohibited without the prior
© Crown Copyright 2015.

mbol are registered trademarks
mapping agency of Great Britain.

k or path is no evidence of a right
ures as lines is no evidence of a

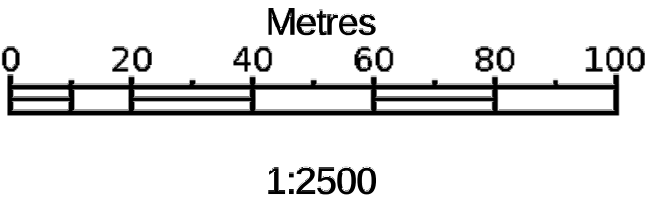

Supplied by: **Stanfords 23 Jan 2015**
Stanfords Ordnance Survey Partner
Licence: 100035409
Order Licence Reference: OI807415
Centre coordinates: 502367 106276



Travis Perkins Trading Co Ltd, The
Causeway, Arundel
BN18 9JL

NOTES:
All dimensions must be checked on site and not
scaled from this drawing

	Date	Revisions
Ashley		
C O N S U L T A N T S		
Consultants to the Construction Industry		
'Cone Hill', Church Road, Stone Street, Seal Chart, Sevenoaks, Kent. TN15 0LQ		
Tel / Fax 01732 763 400 Email: asleyconsultants@supanet.com		
Client: Travis Perkins Trading Co. Ltd.		
Job Title: The Causeway, Station Yard, Arundel, West Sussex BN18 9JL		
Drawing Title: Site Location Plan		
Scale: 1 : 1250 (A1)	Date: Nov 2014	Drawn By: klh
Drawing No: AC/TPA/2014/A1		Rev.