


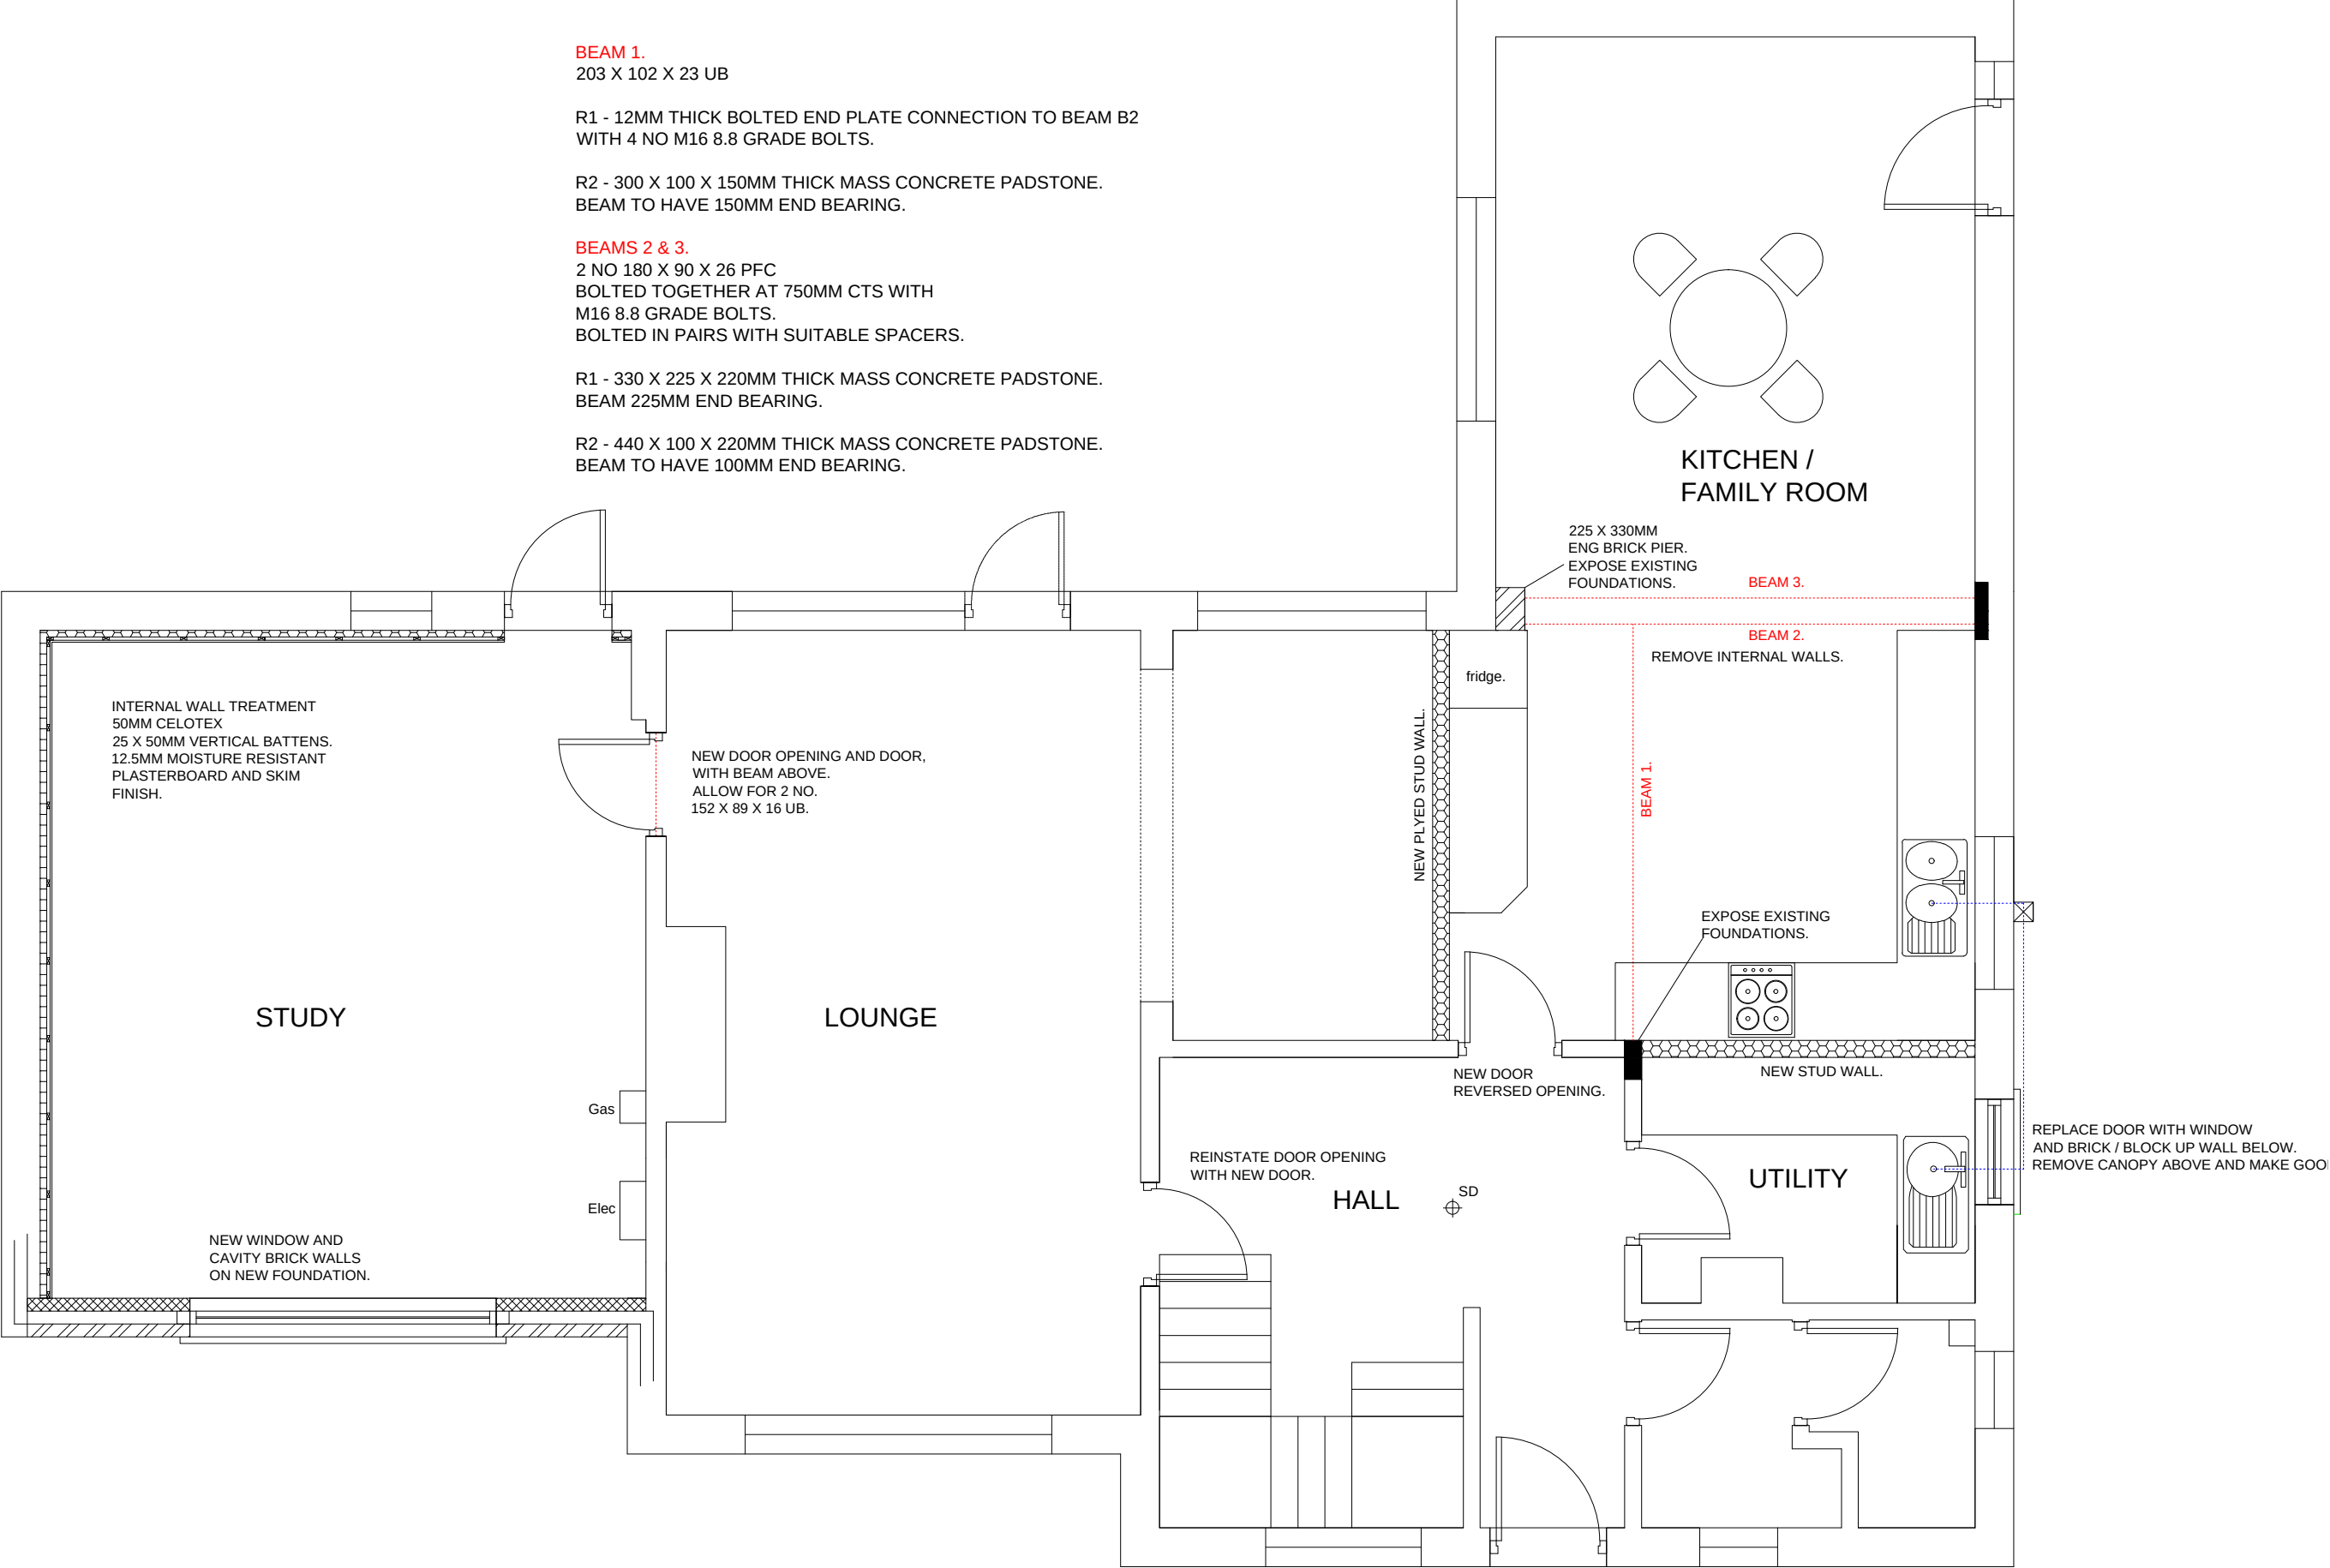

Giles Pearce Ltd
Chartered Surveyors - Architectural Consultants
3 City Business Centre, Basin Road, Chichester, PO19 8DU

Tel 01243 771040
Mob 07812 195560 07587636318
e-mail:info@gp-surveyors.co.uk

GARAGE CONVERSION AND INTERNAL ALTERATIONS

LYMINSTER VICARAGE, 3 THE PADDOCK,
LYMINSTER, WEST SUSSEX. BN17 7QH.

DRW NO 3C SCALE 1/50 (A3)

PROPOSED GROUND FLOOR PLAN
(STRUCTURAL)