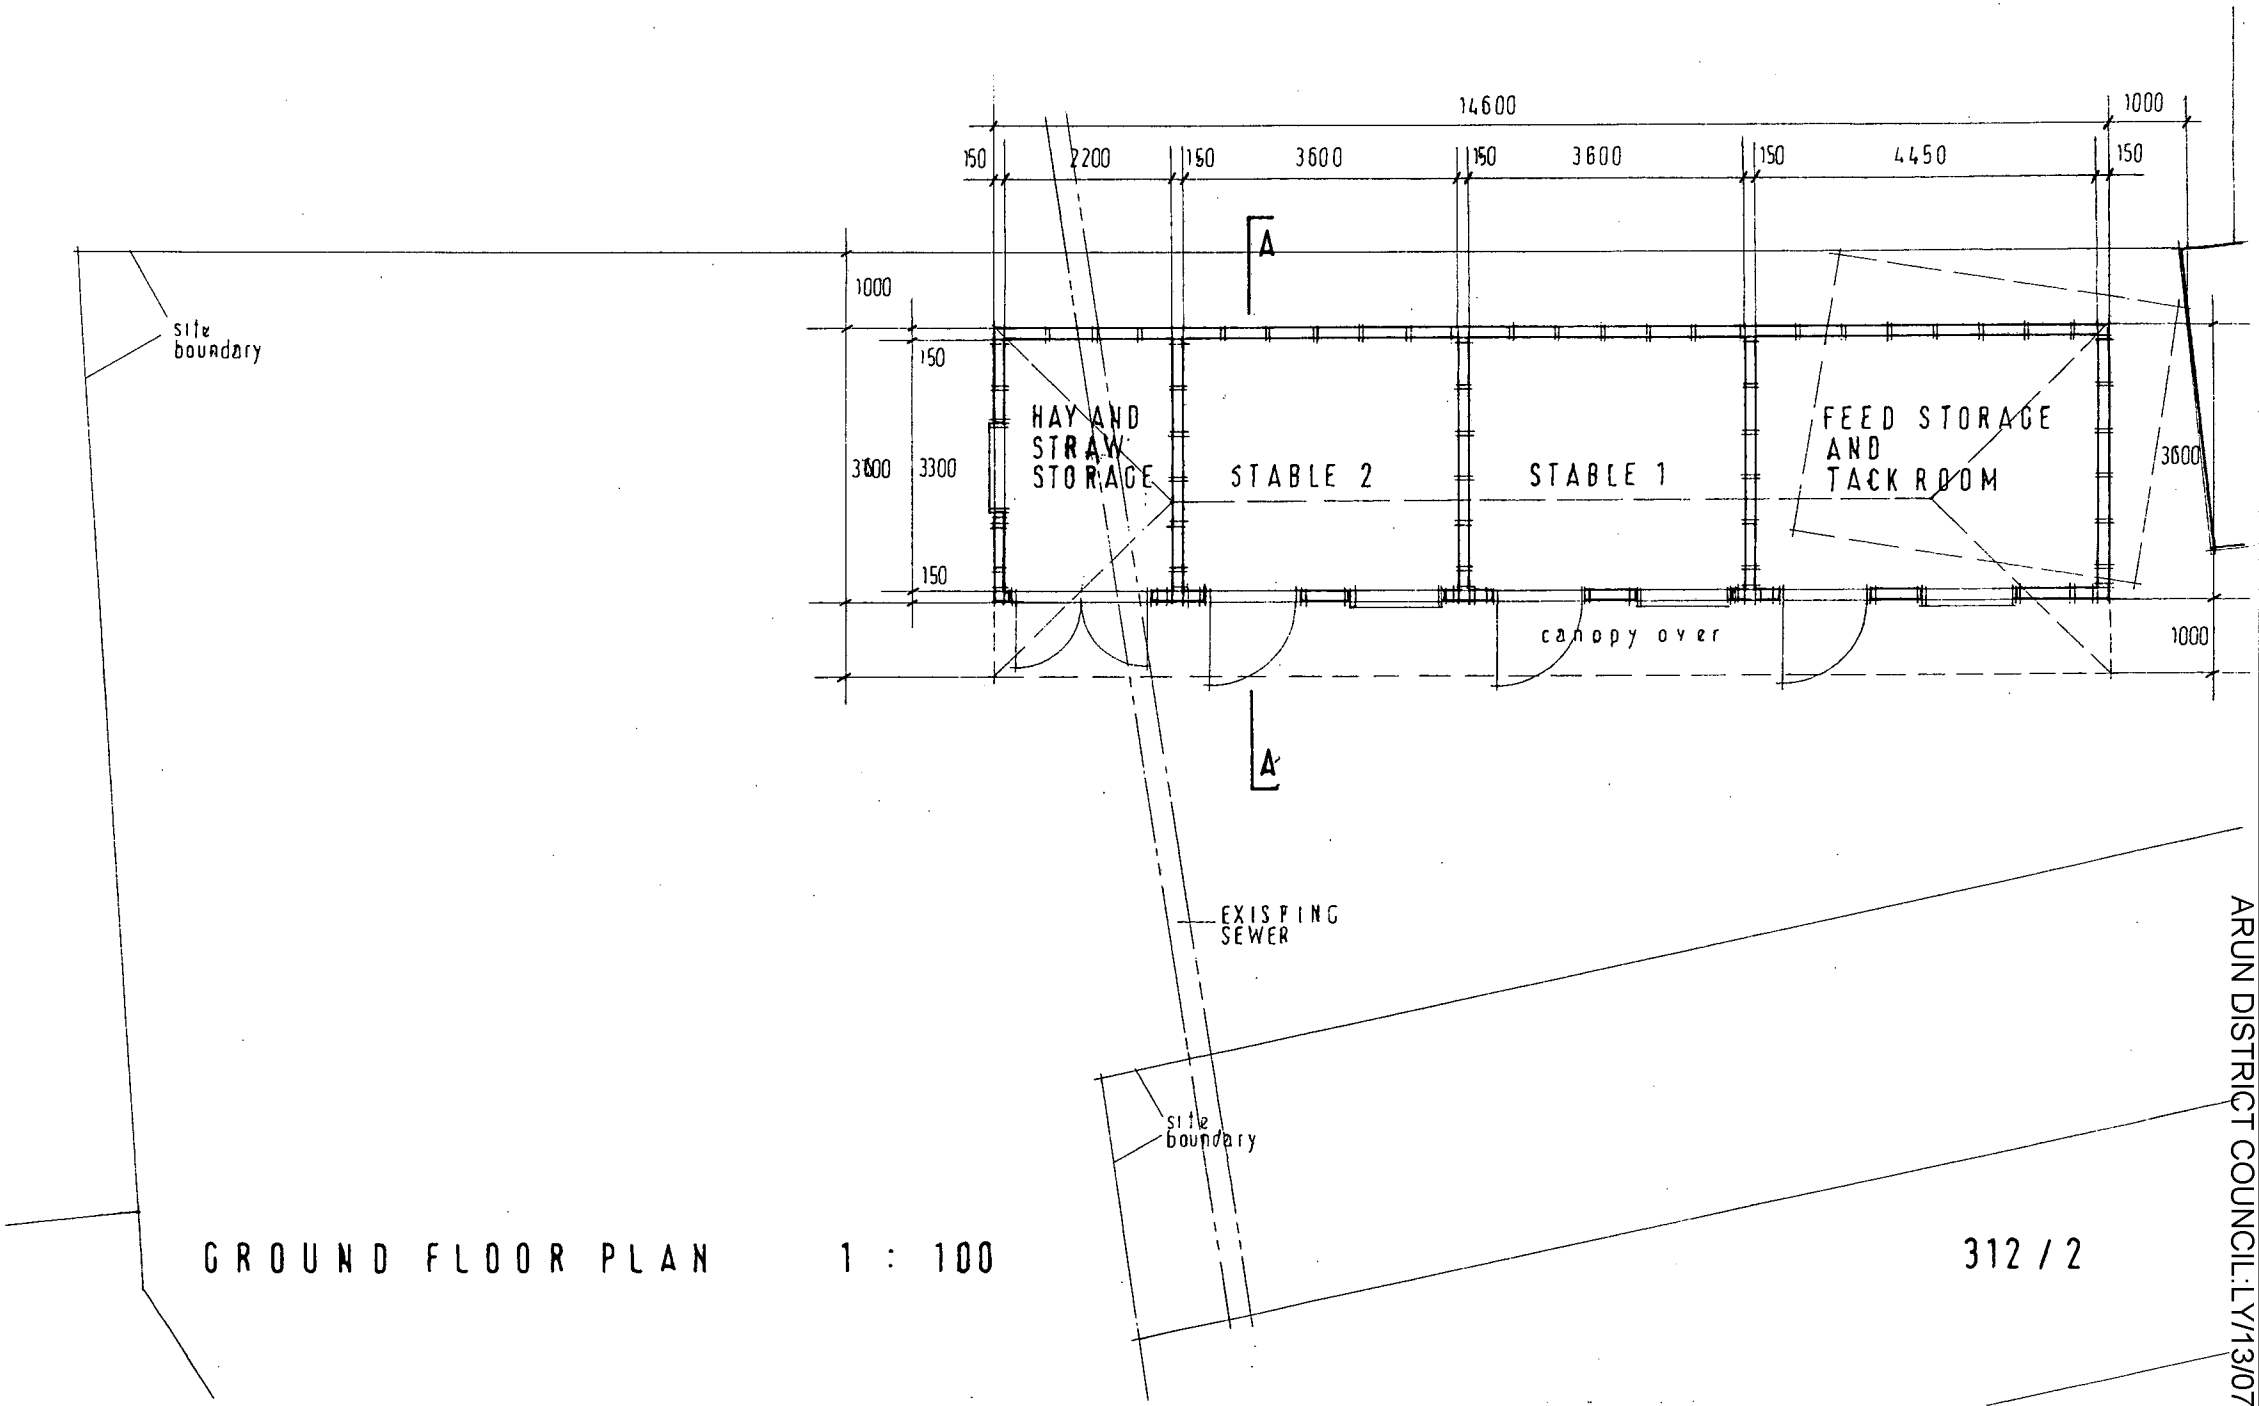

GROUND FLOOR PLAN 1 : 100

312 / 2

ARUN DISTRICT COUNCIL:LY/13/07/