




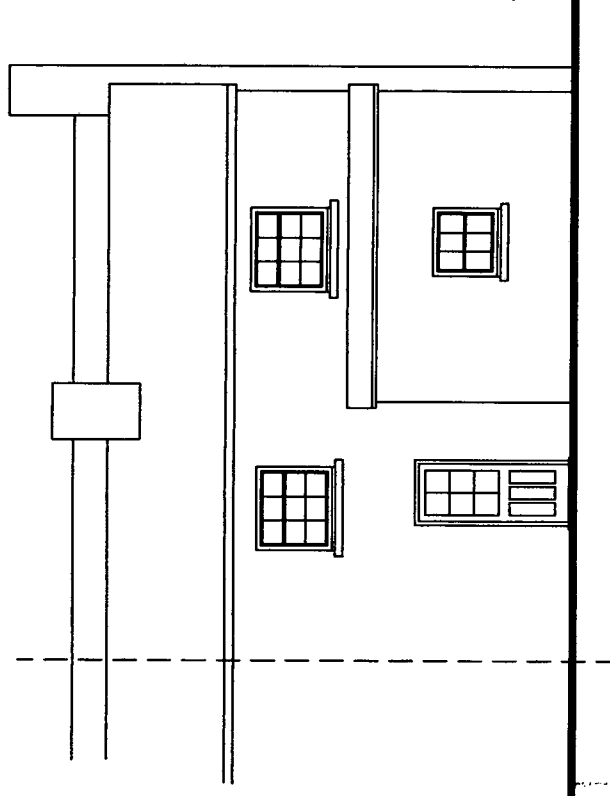


Existing rear elevation north-east

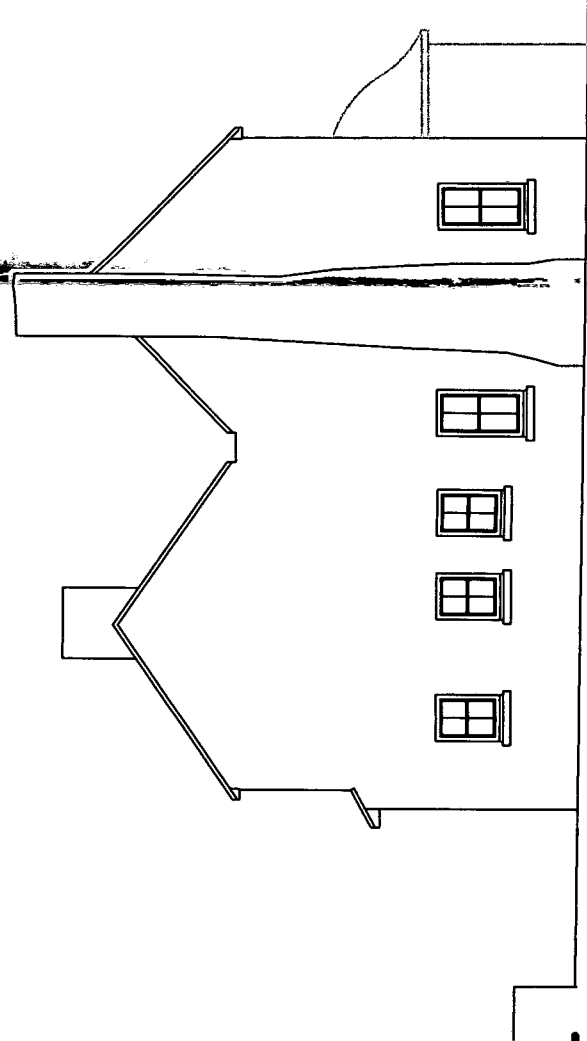


Existing side elevation north-west

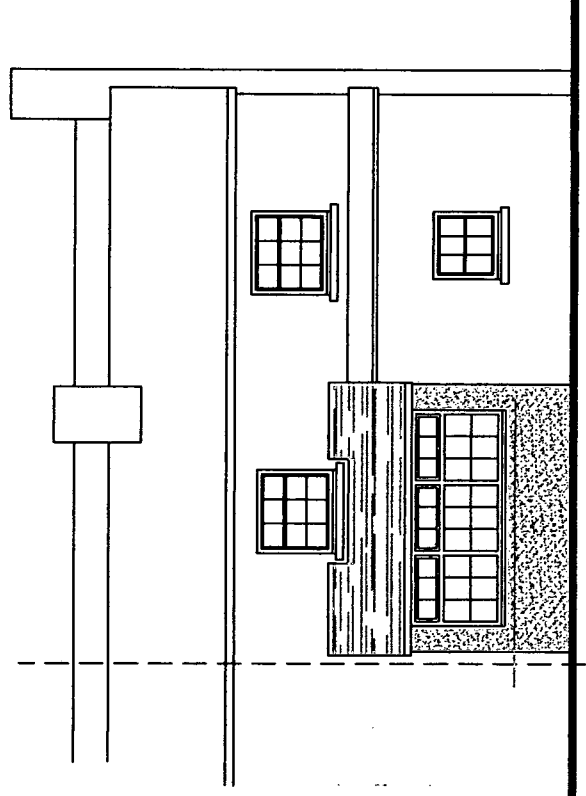


Proposed rear elevation

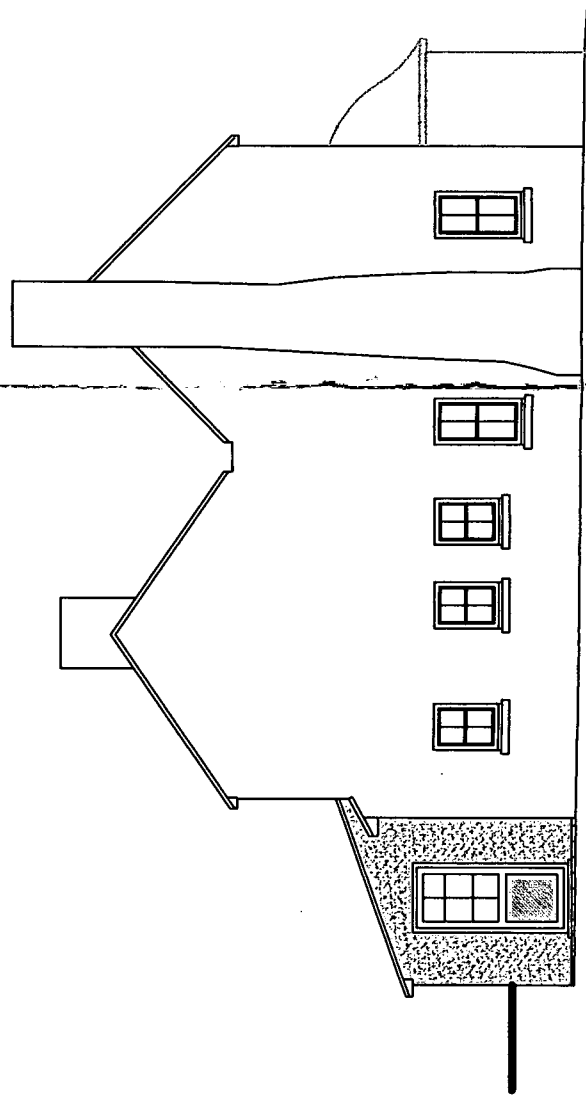


Proposed side elevation

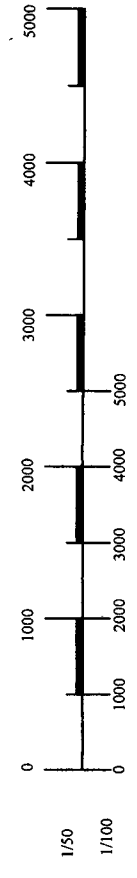

Plan no. 10/08/02
Sheet 2 of 3
Scale 1/100
Revision 01 Roof plan added
Original paper size A3

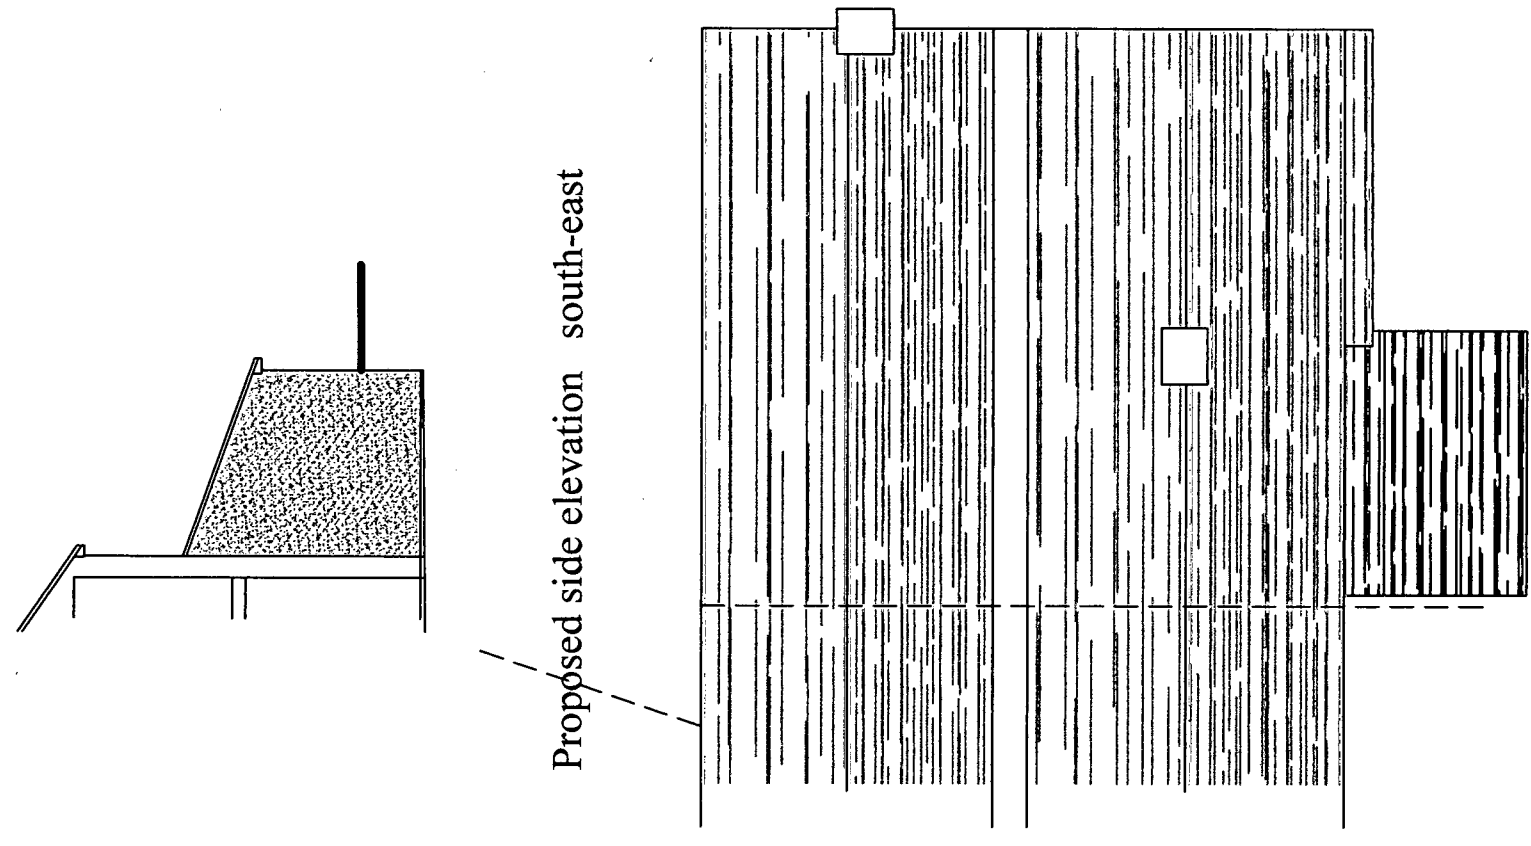

Proposed side elevation south-east

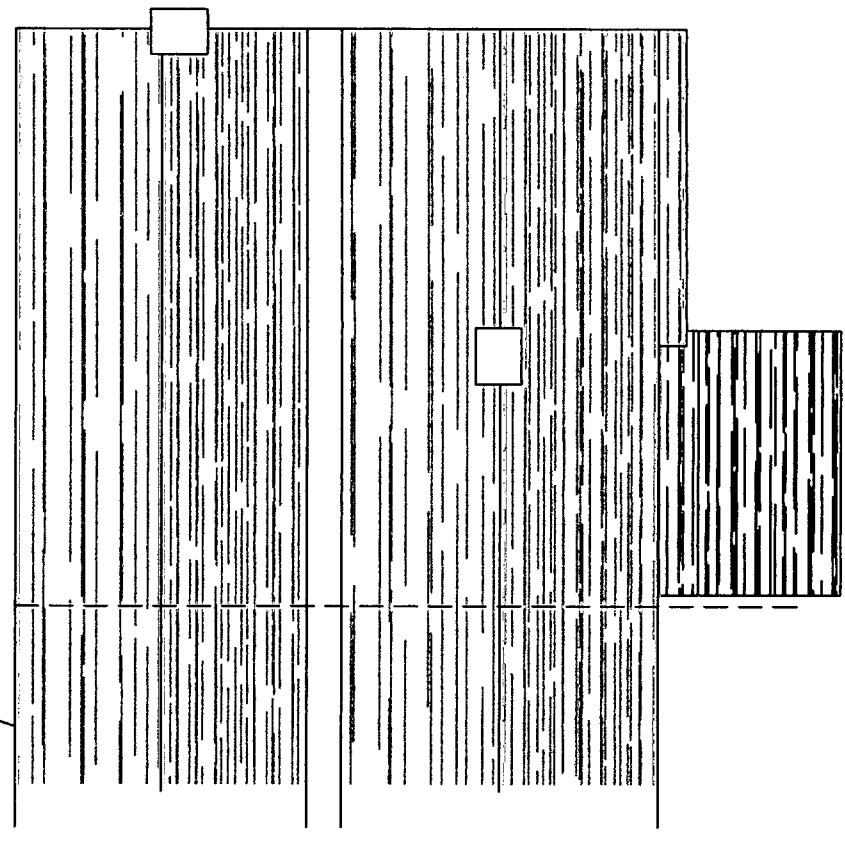

Roof plan

Proposed utility room
to rear of

Plough Cottage Crossbush Lane
Crossbush Arundel West Sussex BN18 9PQ
for
Mr J Sheriff