

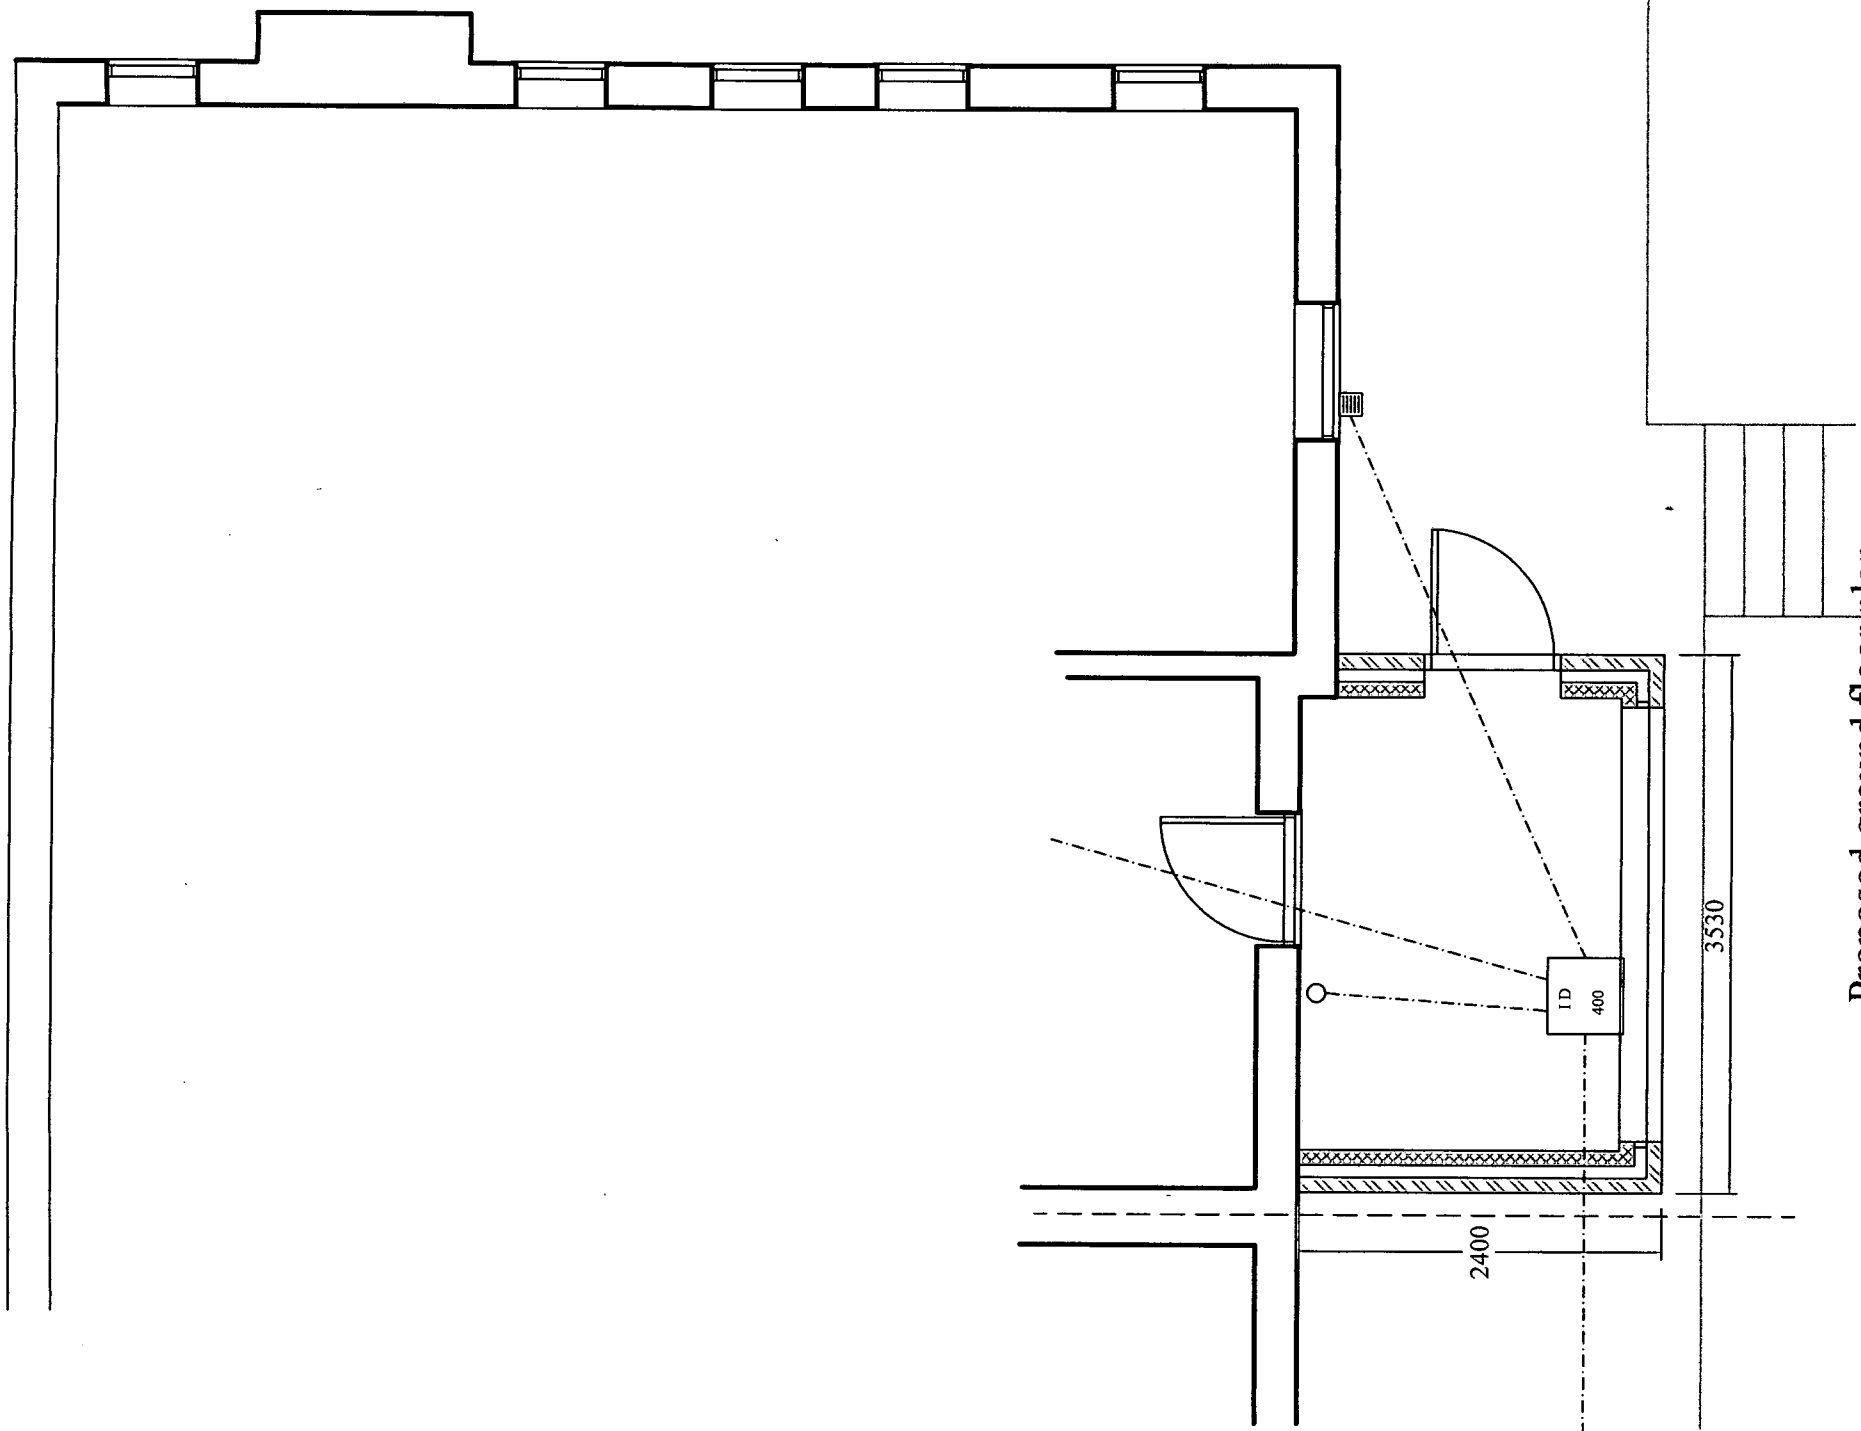


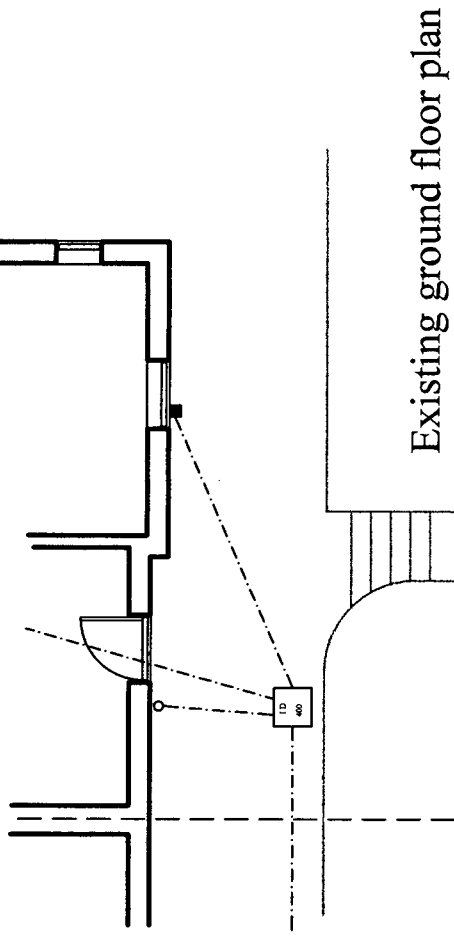

Proposed ground floor plan

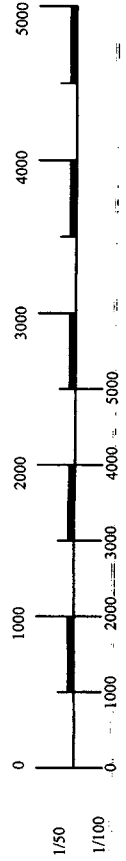

Existing ground floor plan

Plan no. 10/08/02
Sheet 1 of 3
Scale 1/50 1/100
~~Revision 01 Roof plan added~~
Original paper size A3

Proposed utility room
to rear of
Plough Cottage Crossbush Lane
Crossbush Arundel West Sussex BN18 9PQ
for
Mr J Sheriff