

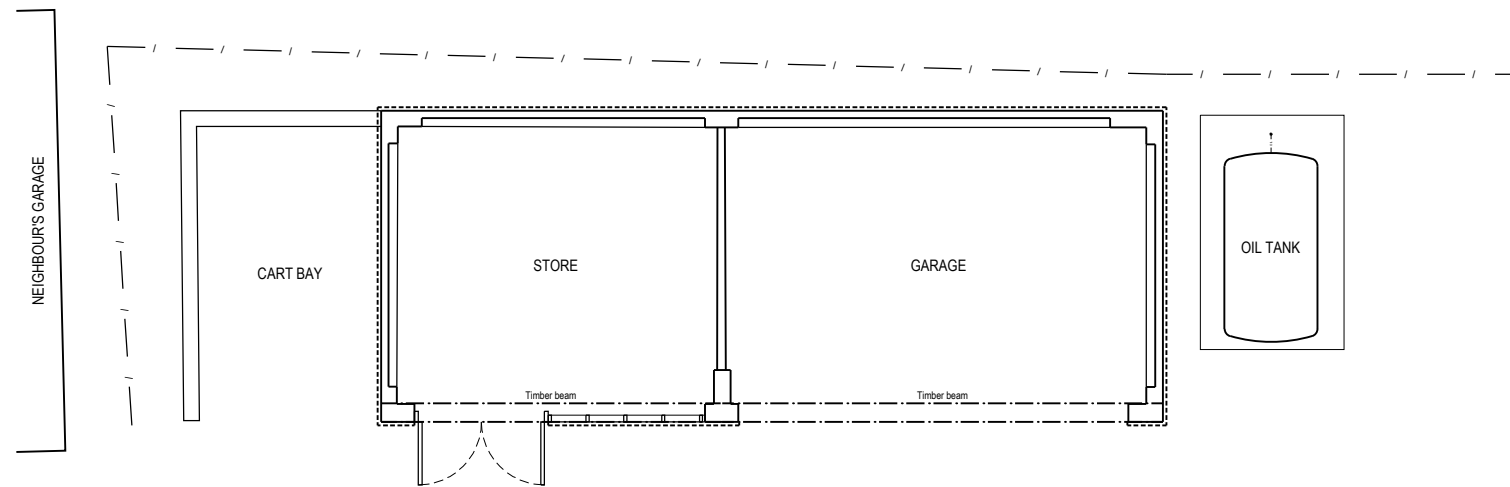


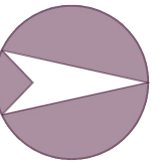

EXISTING BUILDING PLAN. SCALE 1:100.

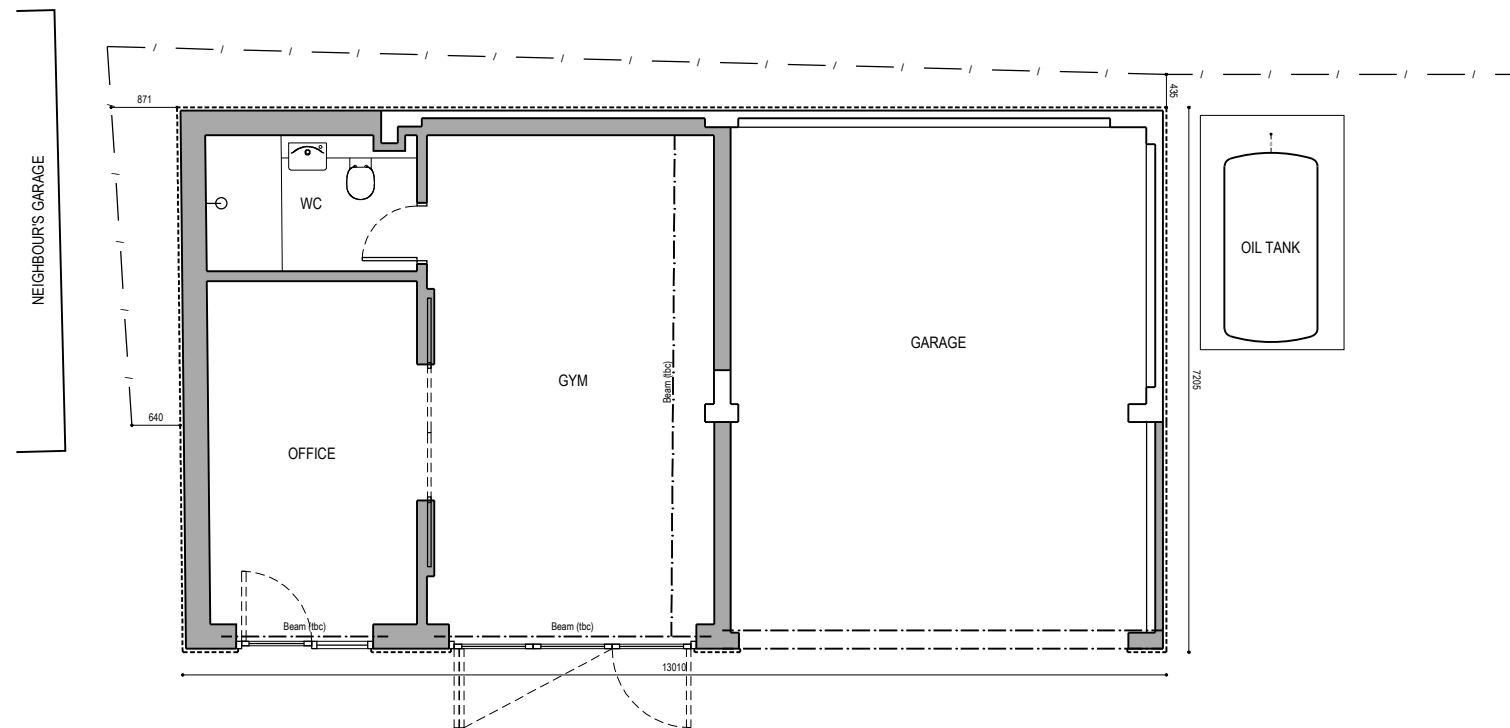

PROPOSED BUILDING PLAN. SCALE 1:100.