


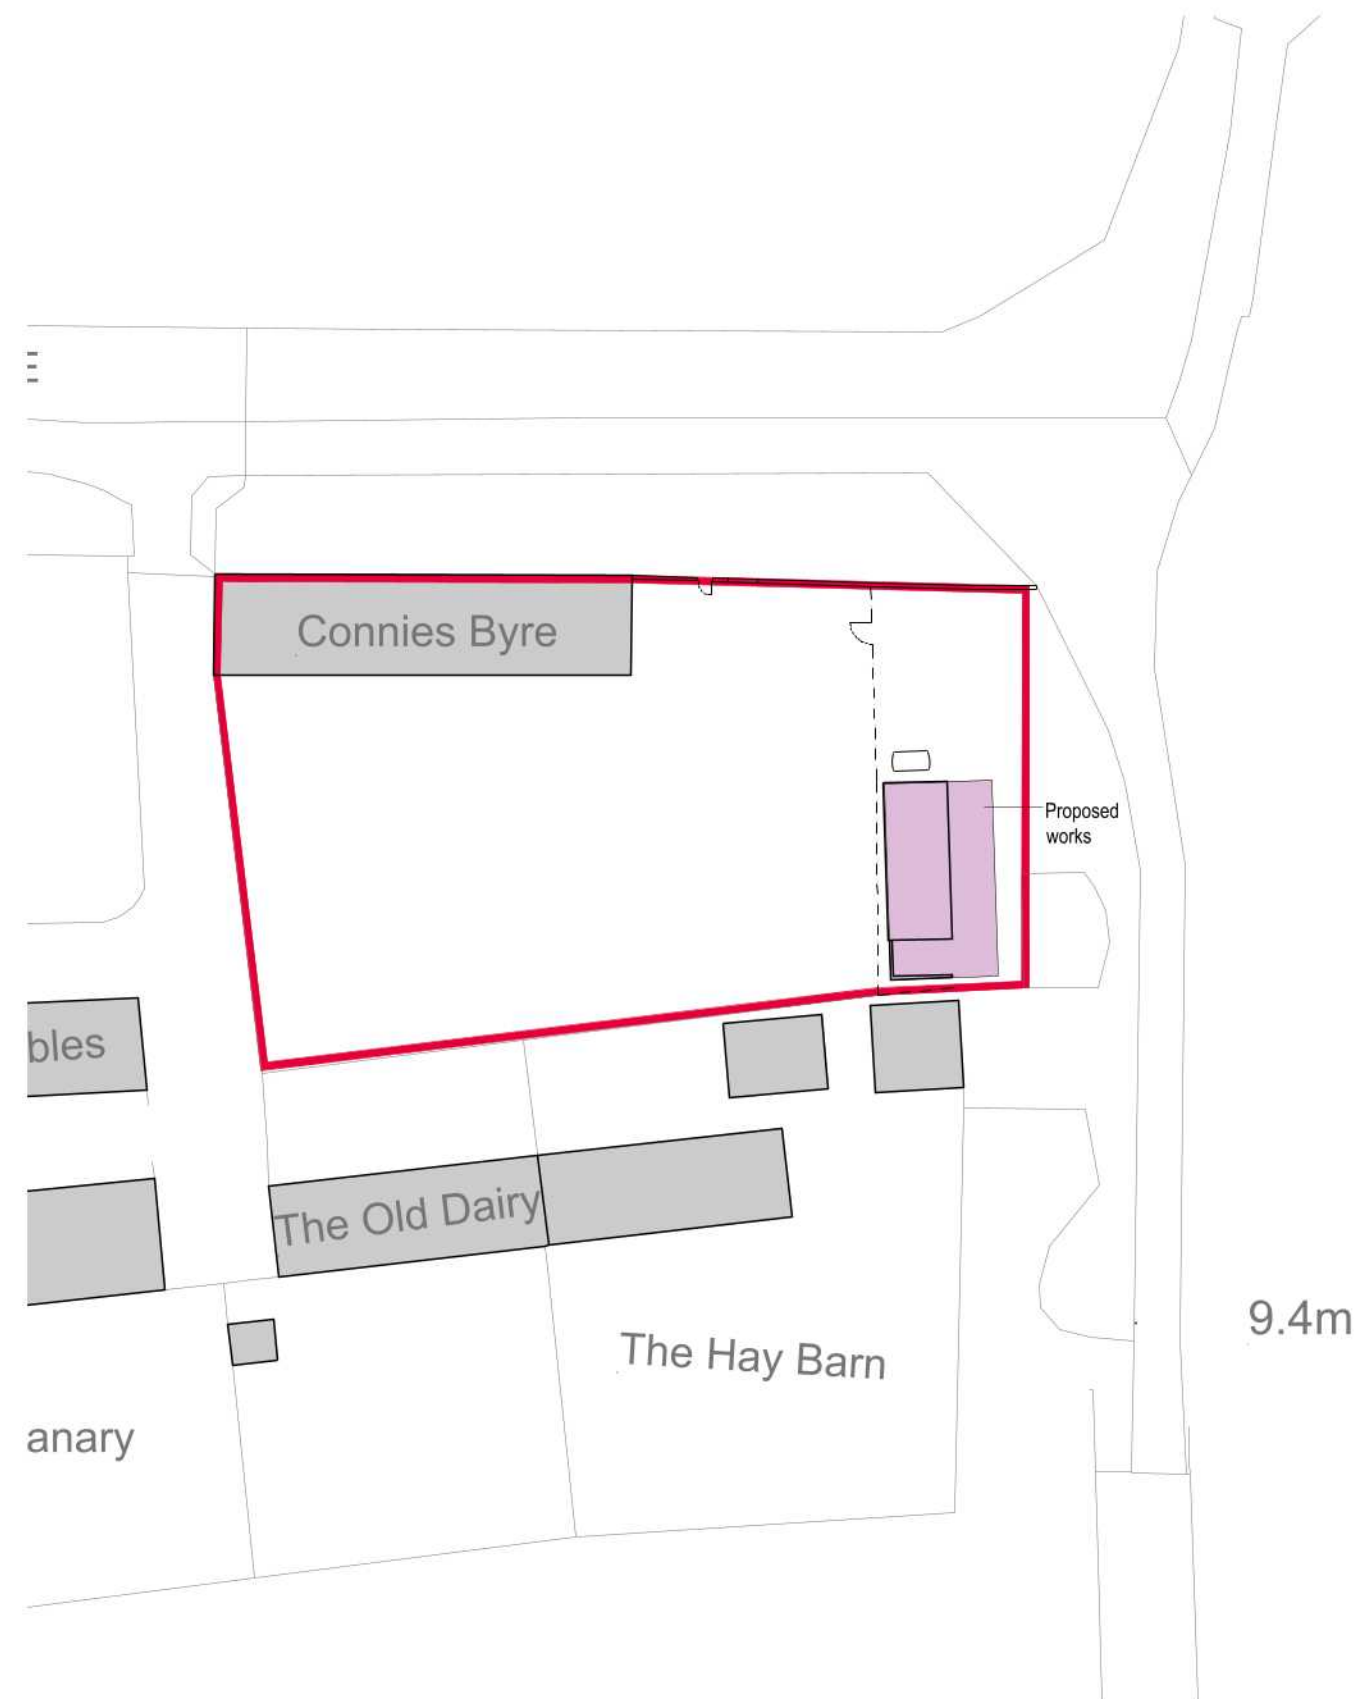

BLOCK PLAN **SCALE 1:500 A3**
1:500 0m 5.0 10.0 15.0 20.0 25.0