
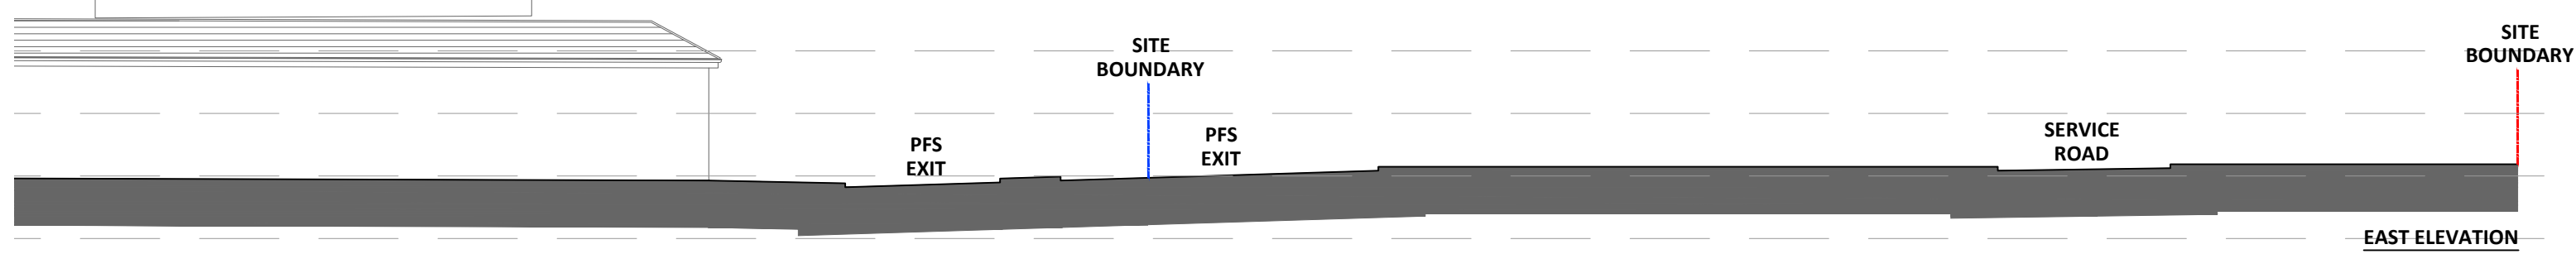
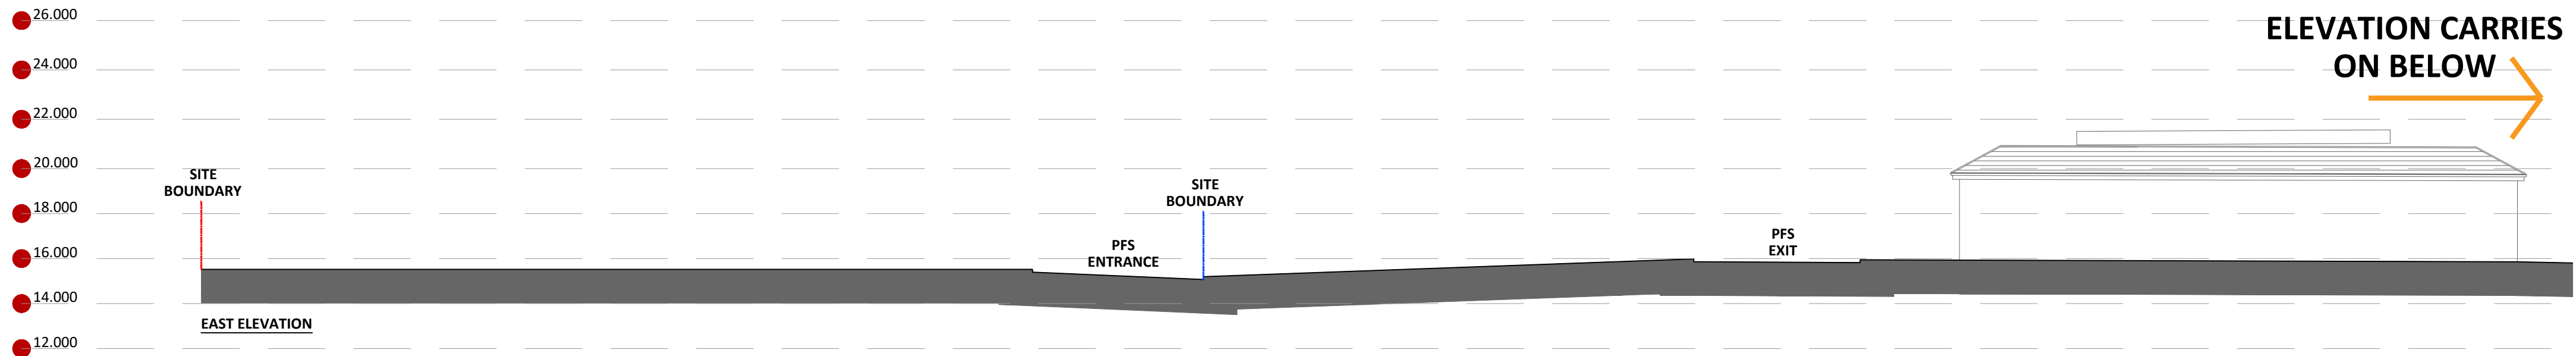
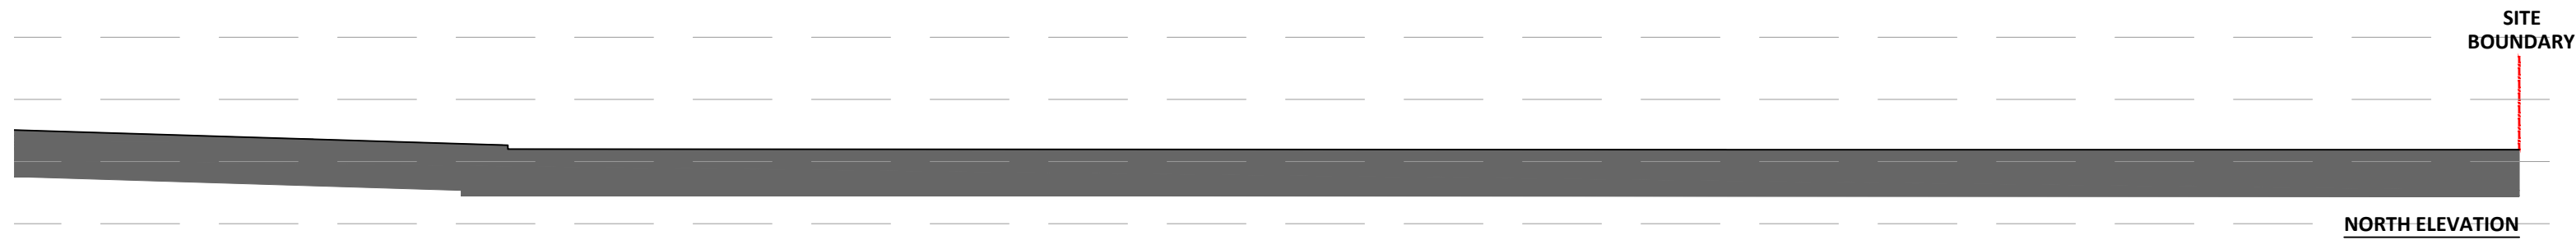


GENERAL NOTES

1. This plan has been prepared for the submission and approval under Town and Country Planning only.
2. Any advertisement shown is subject to a separate application.

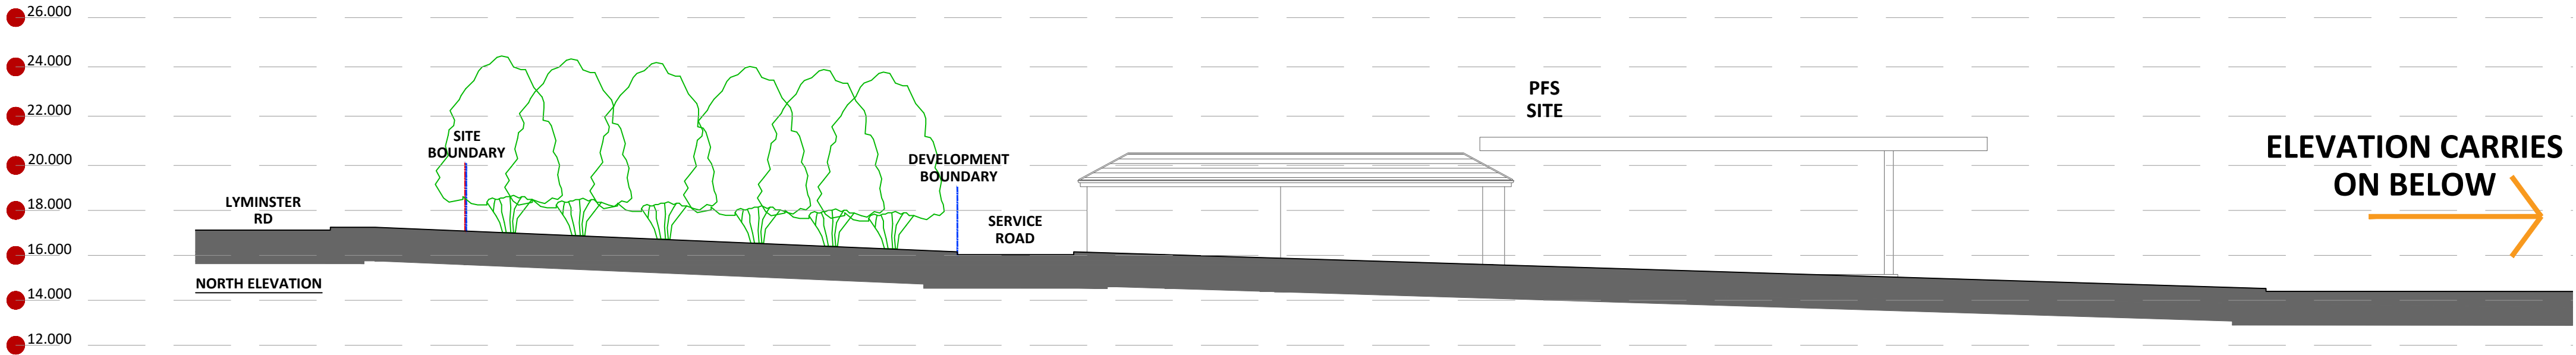

Rev	Date	Comments	Drawn:
STATUS		PLANNING	
PROPOSAL		Proposed Coffee Drive Thru' Development	
SITE LOCATION		Cross Bush Services A27/A284 Interchange Arundel Crossbush, BN17 7QQ	
TITLE		Existing Site Elevations	
CLIENT		Rontec Service Stations 1A LTD	
JENNINGS DESIGN LIMITED Unit 8, Feast Field, Horsforth, Leeds, West Yorkshire, LS18 4TJ. TEL. No. 01274 395422 FAX. No. 01274 395427 E-mail office@jennings-design.com			
Drawn by: JS		Checked by: NJJ	
Date: July '21		Scales: 1:200 @ A1	
PLAN NO.		201115 - PLNG2 - Sheet 1	
01020 SCALE - METRES - 1:200			

A1

ORIGINAL
PLOT SIZE