
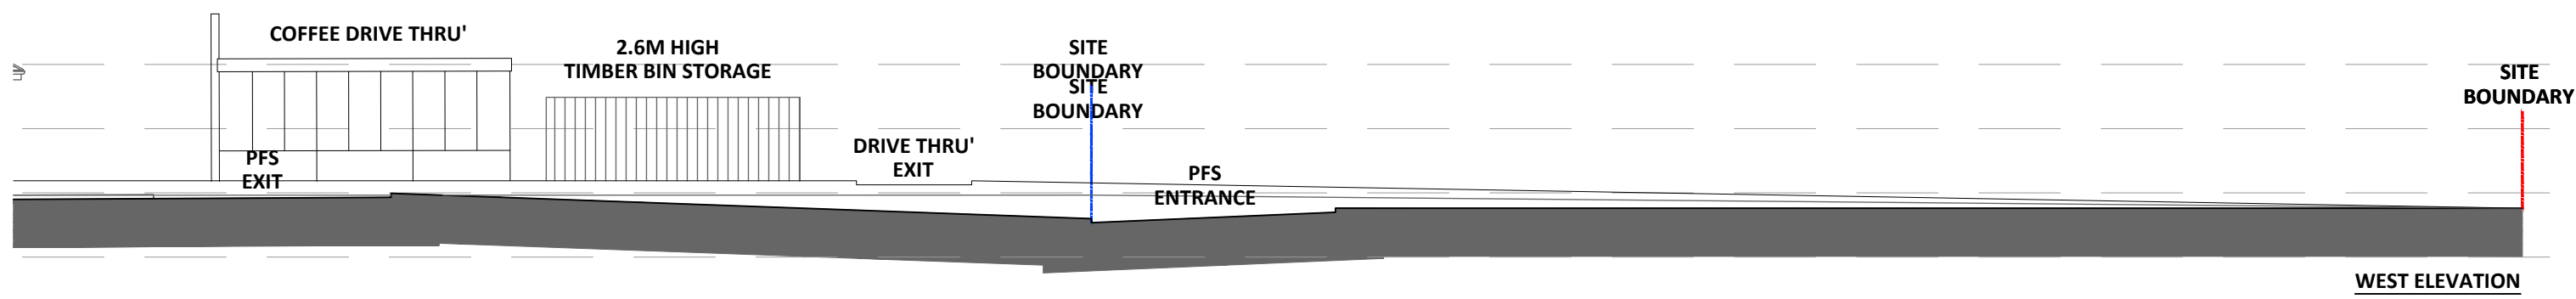
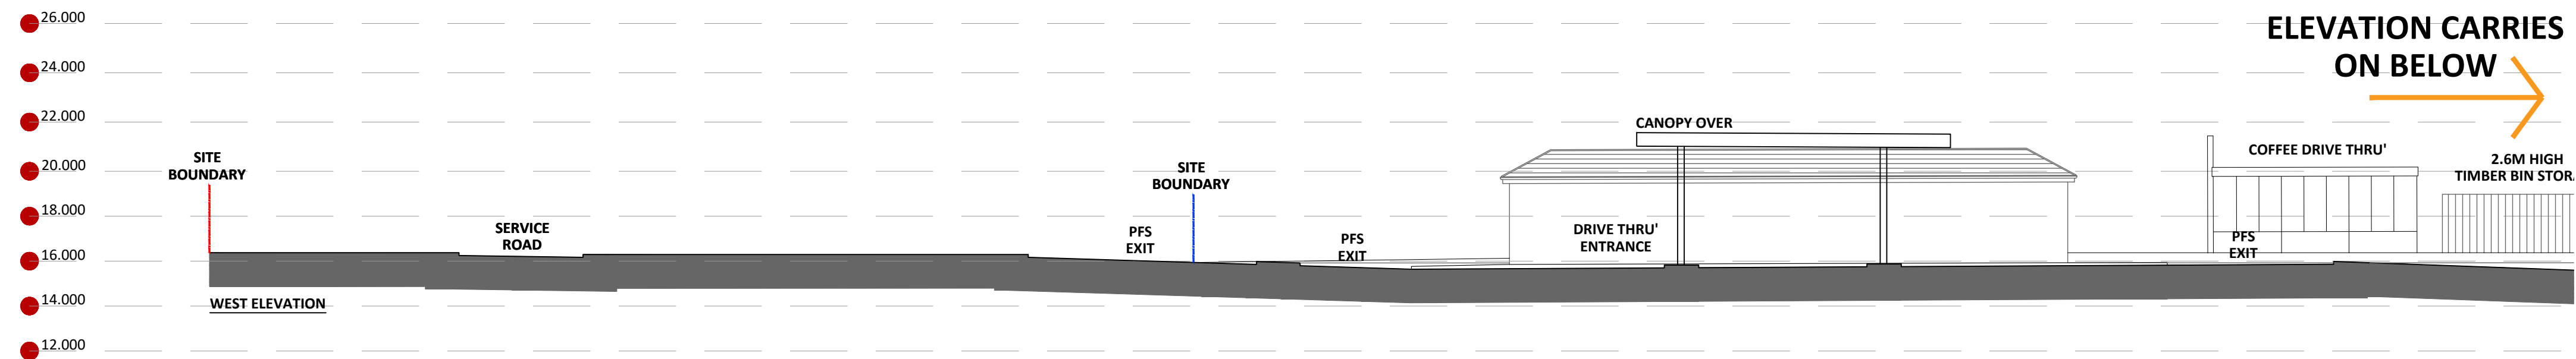
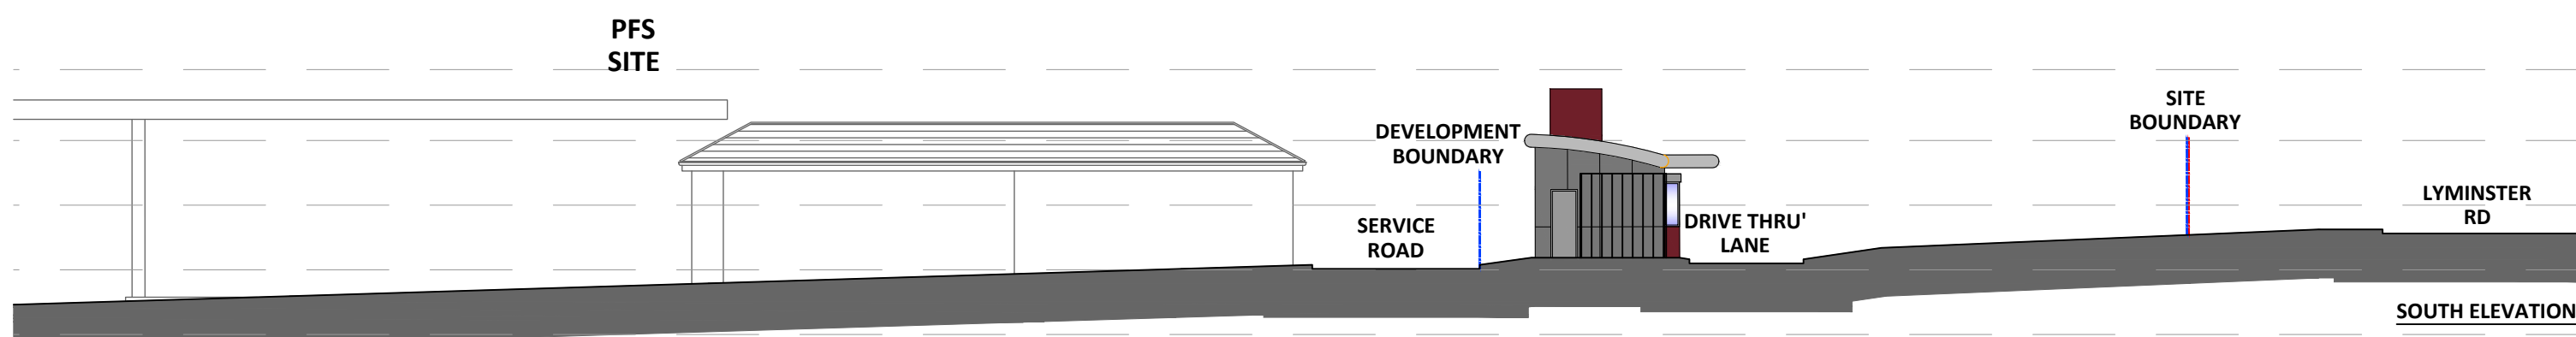


- GENERAL NOTES
1. This plan has been prepared for the submission and approval under Town and Country Planning only.
 2. Any advertisement shown is subject to a separate application.

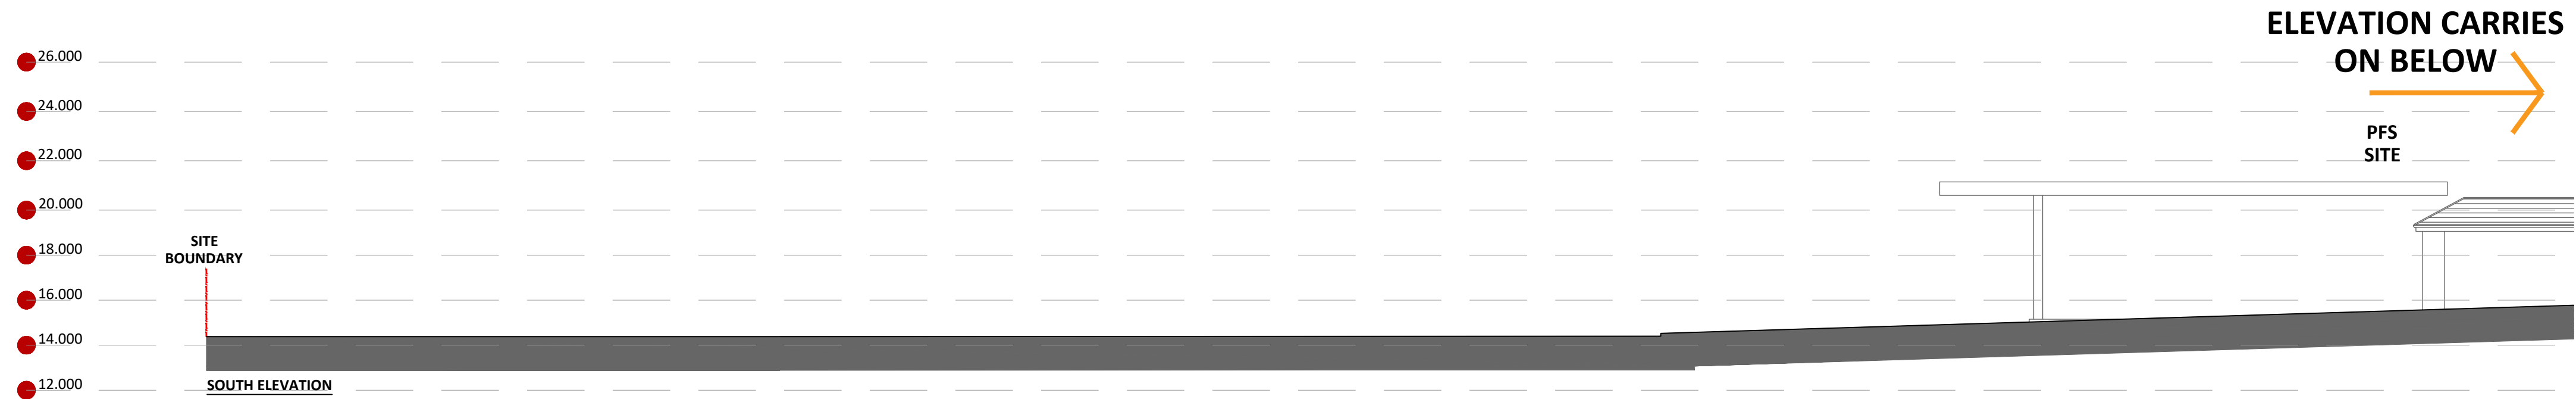

A	Sept 21	Minor alterations to elevations	JDL
Rev	Date	Comments	Drawn:
STATUS	PLANNING		
PROPOSAL	Proposed Coffee Drive Thru' Development		
SITE LOCATION	Cross Bush Services A27/A284 Interchange Arundel Crossbush, BN17 7QQ		
TITLE	Proposed Site Elevations		
CLIENT	Rontec Service Stations 1A LTD		
JENNINGS DESIGN LIMITED Unit 8, Feast Field, Horsforth, Leeds, West Yorkshire, LS18 4TJ. TEL. No. 01274 395422 FAX. No. 01274 395427 E-mail office@jennings-design.com			
Drawn by: JS		Checked by: NIJ	
Date: July '21	Scales: 1:200 @ A1		
PLAN NO.	201115 - PLNG5(A) - Sheet 2		
0 10 20			