




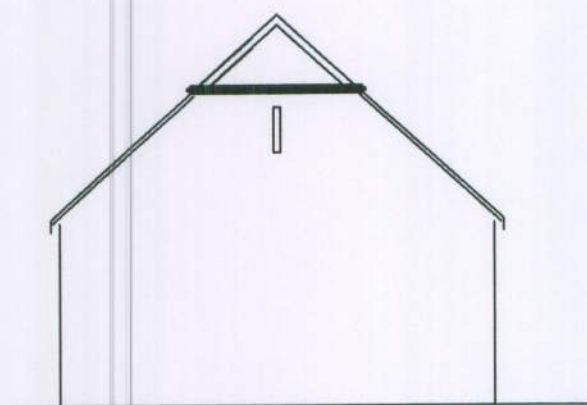


EXISTING SIDE VIEW
ON ARROW K

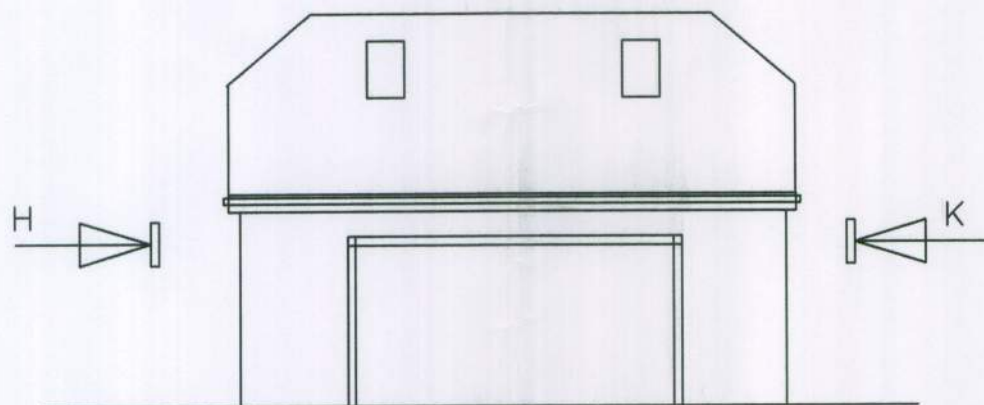

EXISTING FRONT VIEW

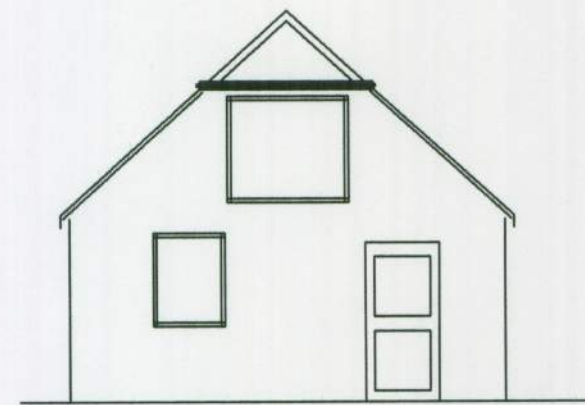

EXISTING SIDE VIEW
ON ARROW K

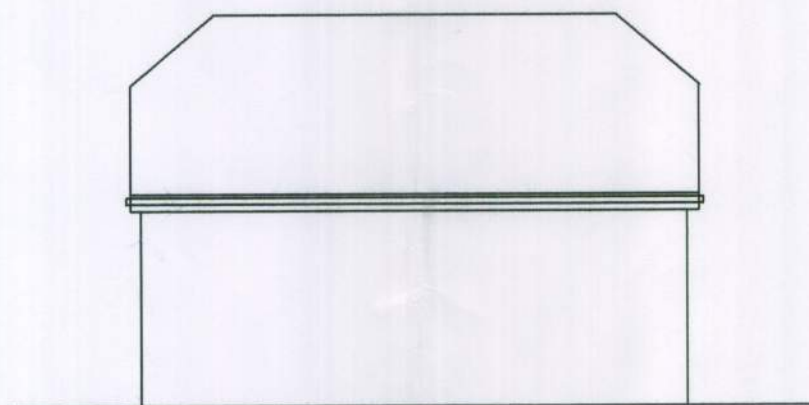

EXISTING REAR VIEW

NOTE

This drg is intended solely for application to the Council for Planning Consent and must not be used for any other purpose foundations and any sub-soil conditions, tree proximities and terrain to be determined by and be the responsibility of the contractor all to comply with local authority requirements all setting out, dimensions and details to be checked on site prior to commencement of building works and ordering materials.

CLIENT:- MRS CLEAL
BLAKEDENE
LYMINSTER ROAD
LITTLEHAMPTON
WEST SUSSEX
BN177QF

	DRAWN BY	TITLE CHANGE OF USE GARAGE TO HOLIDAY ACCOMMODATION
	DATE	
SCALE 1:100 UNLESS STATED OTHERWISE	CHKD/APPRVD:	DRG.No. 29092010 SHT 1
	ALL DIMENSIONS IN MM.	