


SKETCH PLAN 2 RDS

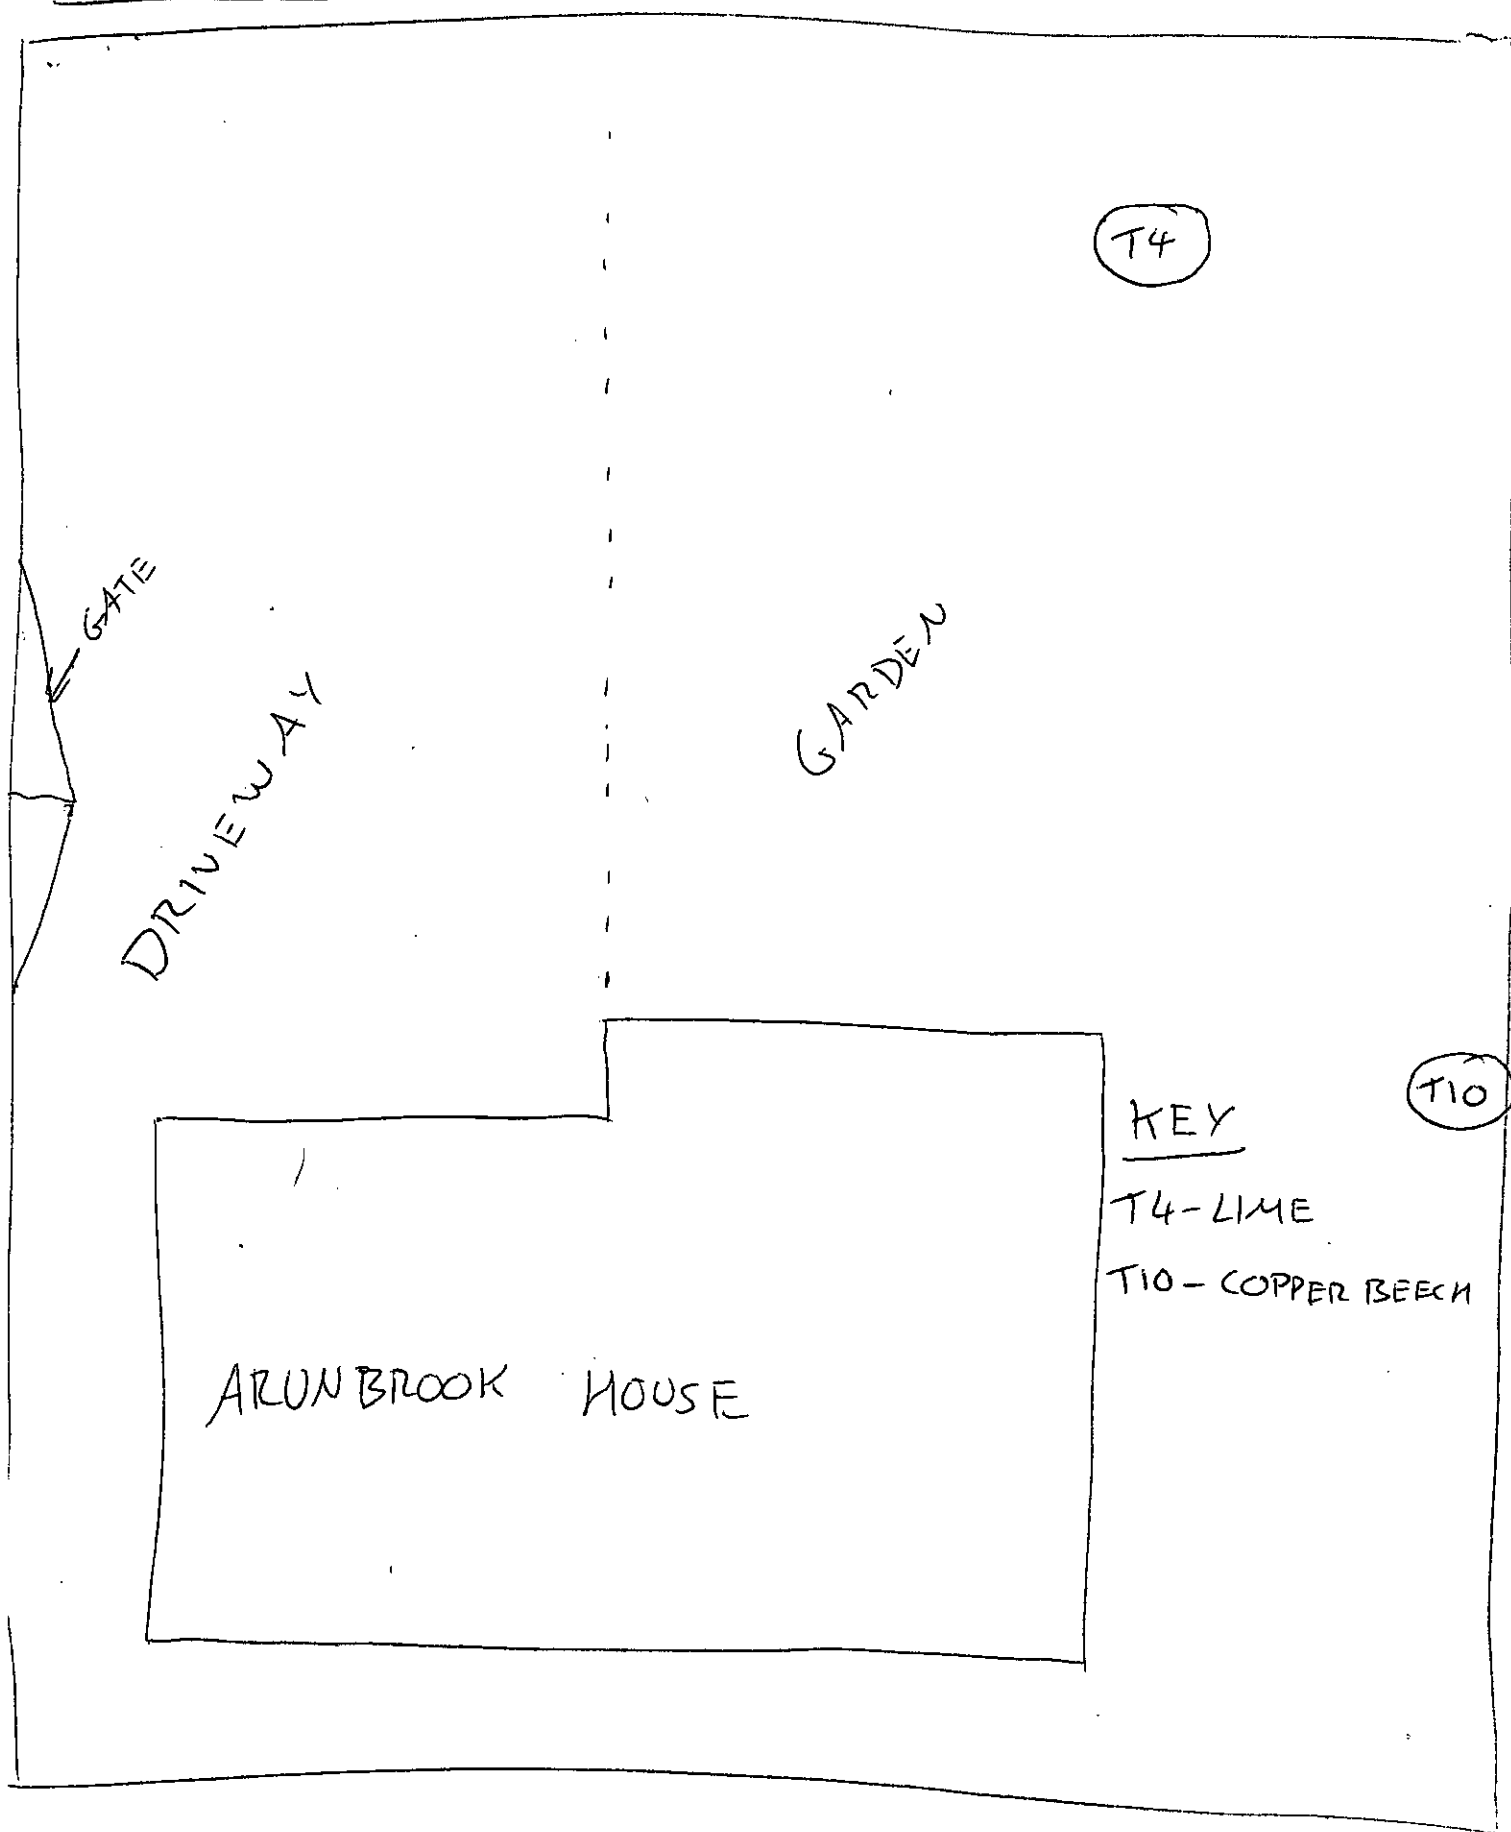

THE CAUSEWAY

A27