

The Harris Group Ltd does not accept liability for any deviation to our drawings or specification. This Drawing is copyright and may not be reproduced in whole or part without written authority. Do not scale off this drawing.

Rev	Date	Description	Drawn	Chk'd


PLANTER No.1

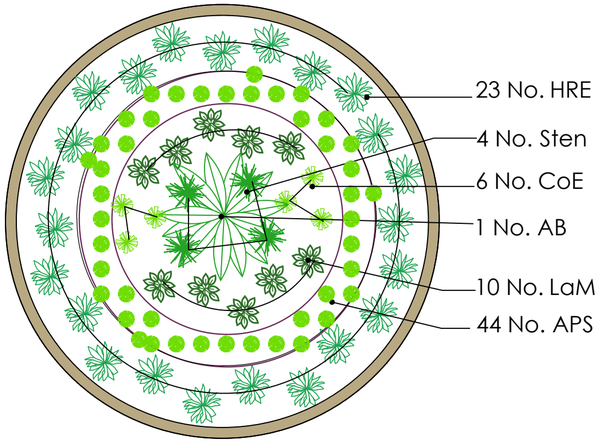


PLANTER No. 2

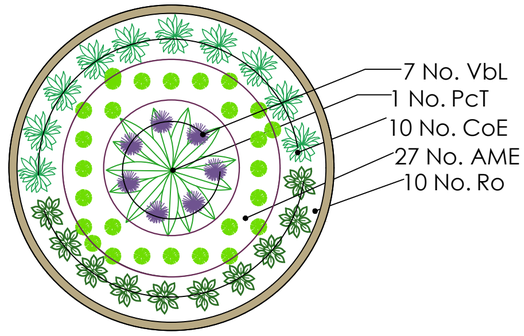

PLANTER No. 3

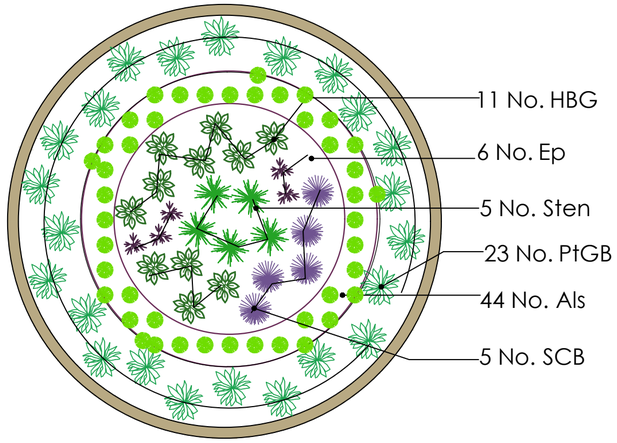

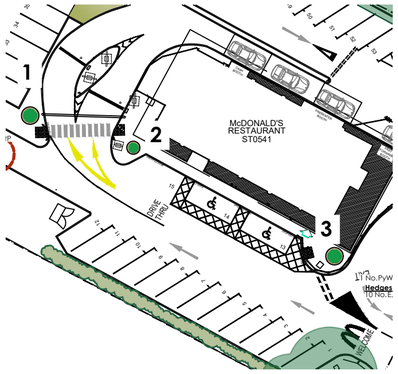

PLANTER LOCATION PLAN: 1:500

1002 01 — RAISED PLANTER PLANTING PLANS: 1:20

PLANTER PLANTING 1 - 2000mm

TREES AND SHRUBS

Species	Abbreviation	Specification	Pot Size	Quantity
Amelanchier 'Ballerina'	AB	Multi-Stemmed :C :3/5 brks	30L	1 -
Carex oshimensis 'Evergold'	CoE	Full Pot	2L	6 -
Hebe 'Red Edge'	HRE	Bushy :C	3L	23 -
Lavandula angustifolia 'Munstead'	LaM	Bushy :C	3L	10 -
Stipa tenuifolia	Sten	Full Pot	3L	4 -
				Total :44 -

BULBS

Species	Abbreviation	Specification	Density	Percentage	Quantity
Allium 'Purple Sensation	APS	BULBS TO BE PLANTED 15CM DEEP AND 15CM APART	No.	100%	44 -
					Total :44 -

PLANTER PLANTING 2 -1500mm

TREES AND SHRUBS

Species	Abbreviation	Specification	Pot Size	Quantity
Carex oshimensis 'Evergold'	CoE	Full Pot	2L	10 -
Phormium cookianum 'Tricolor'	PcT	Triple crown :C	10L	1 -
Rosmarinus officinalis	Ro	Bushy :C	3L	10 -
Verbena bonariensis 'Lollipop'	VbL	C	2L	7 -
				Total :28 -

BULBS

Species	Abbreviation	Specification	Density	Percentage	Number
Allium 'Mount Everest'	AME	BULBS TO BE PLANTED 15CM DEEP AND 15CM APART	55/m²	100%	27 -
					Total :27 -


PLANTER PLANTING 3 - 2000mm

TREES AND SHRUBS

Species	Abbreviation	Specification	Pot Size	Quantity
Echinacea purpurea	Ep	C	2L	6 -
Hebe 'Blue Gem'	HBG	C :Bushy	3L	11 -
Pittosporum tenuifolium 'Golf Ball'	PtGB	Bushy :C	3L	23 -
Scabiosa 'Chile Black'	SCB	C	2L	5 -
Stipa tenuifolia	Sten	Full Pot	3L	5 -
				Total :50 -

BULBS

Species	Abbreviation	Specification	Density	Percentage	Number
Allium sphaerocephalon	Als	BULBS TO BE PLANTED 15CM DEEP AND 15CM APART	No.	100%	44 -
					Total :44 -

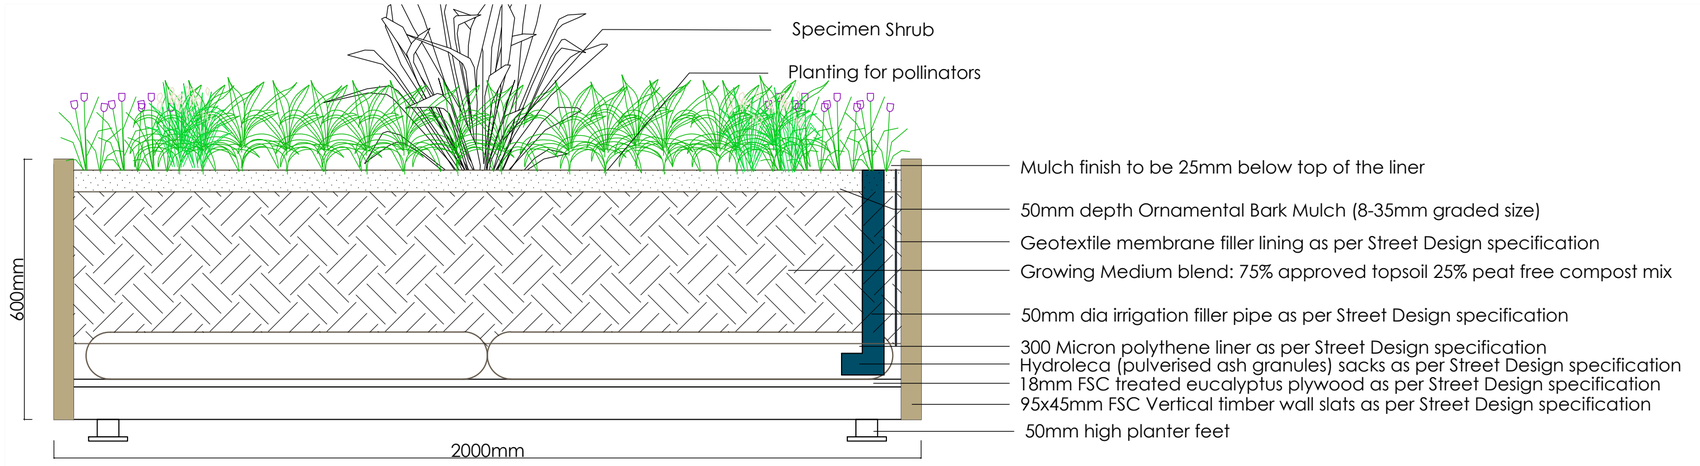

1002 02 — PLANTER SECTION: 1:10

RAISED PLANTER



Proposed circular raised planter (3No)
Product: Swithland - 3VPSQ 03
Diameter: 2000mm
Height: 600mm
Material: FSC iroko hardwood with mild steel fixings
Supplier: Street-design

Drawing to be read in conjunction with Smeeden Foreman Landscape Plan
21113-SFH-XX-XX-DR-L-1002

SMEEDEN FOREMAN

Landscape Architecture
Ecology
Arboriculture

www.smeedenforeman.co.uk

Wakefield Manchester Milton Keynes Reading London Harrogate

Client
McDONALD'S RESTAURANT LTD

PLANTING SPECIES


Amelanchier 'Ballerina'


Phormium cookianum 'Tricolor'


PLANTER No. 1


Hebe 'Red Edge'
Spring (Mar-May)
Summer (June-Aug)


Lavanula angustifolia 'Munstead'
Summer (June-Aug)


Rudbeckia 'Gold Star'
Summer (June-Aug)


Stipa tenuifolia

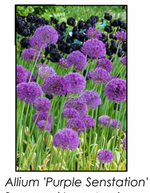
Allium 'Purple Senstation'
Summer (June-Aug)

PLANTER No. 2


Carex oshimensis 'Evergold'


Rosmarinus officinalis
Summer (June-Aug)


Verbena bonariesnsis 'Lollipop'
Summer (June-Aug)


Allium 'Mount Everest'
Summer (June-Aug)

PLANTER No. 3


Echinacea purpurea
Summer (June-Aug)
Autumn (Sep-Nov)


Hebe 'Blue Gem'
Summer (June-Aug)
Autumn (Sep-Nov)


Pittosporum tenuifolium golf ball
Summer (June-Aug)


Scabiosa ' Chile Black
'Summer (June-Aug)


Stipa tenuifolia


Allium 'Sphaerocephalon'
Summer (June-Aug)

Project Title
EXISTING RESTAURANT ENHANCEMENT

CROSSBUSH SERVICE STATION
LYMINSTER RD
LITTLE HAMPTON, ARNDEL, BN17 7 QQ

Drawing Title
LANDSCAPE PLANTER PLAN

Drawn	Checked	Scale @A1	BIM Status	Date
FW	AS	1:200	NA	09/2024

Drawing Status	Rev.	SF Project No.
PLANNING	-	21113

Project No.	Originator	Volume	Level	Type	Role	Number
21113	SFH	XX	XX	DR	L	1002

ARUN DISTRICT COUNCIL LY19/2040/DOC