
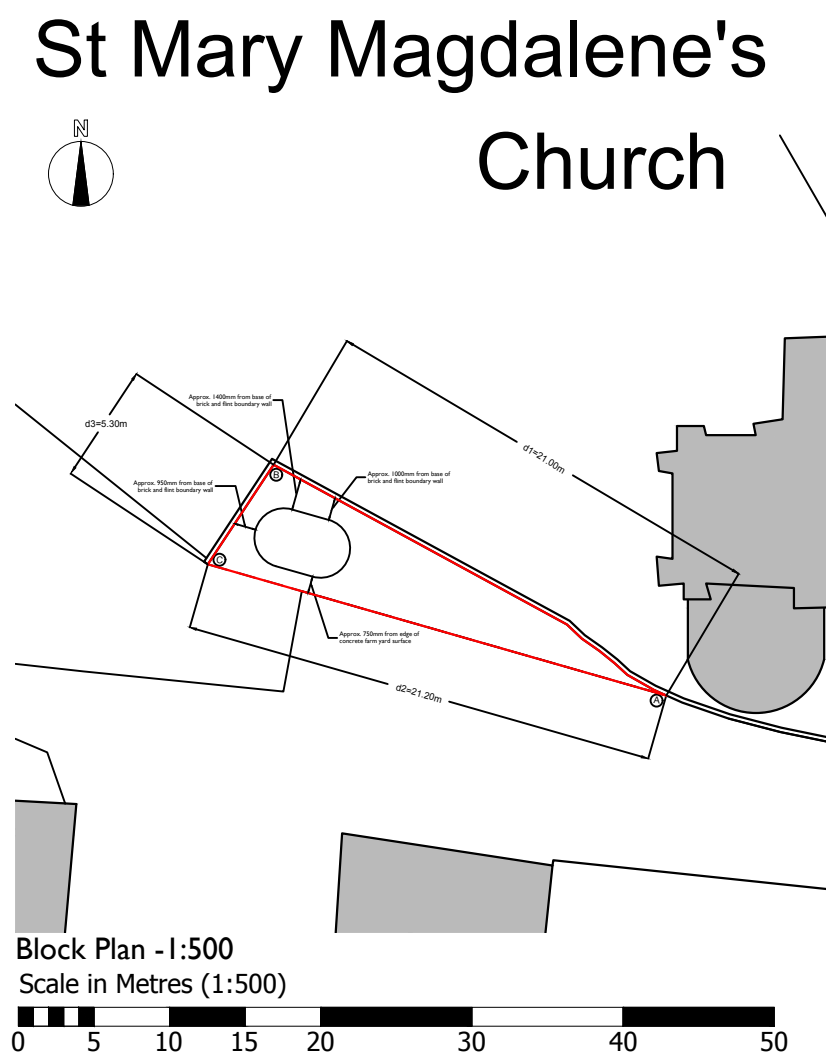


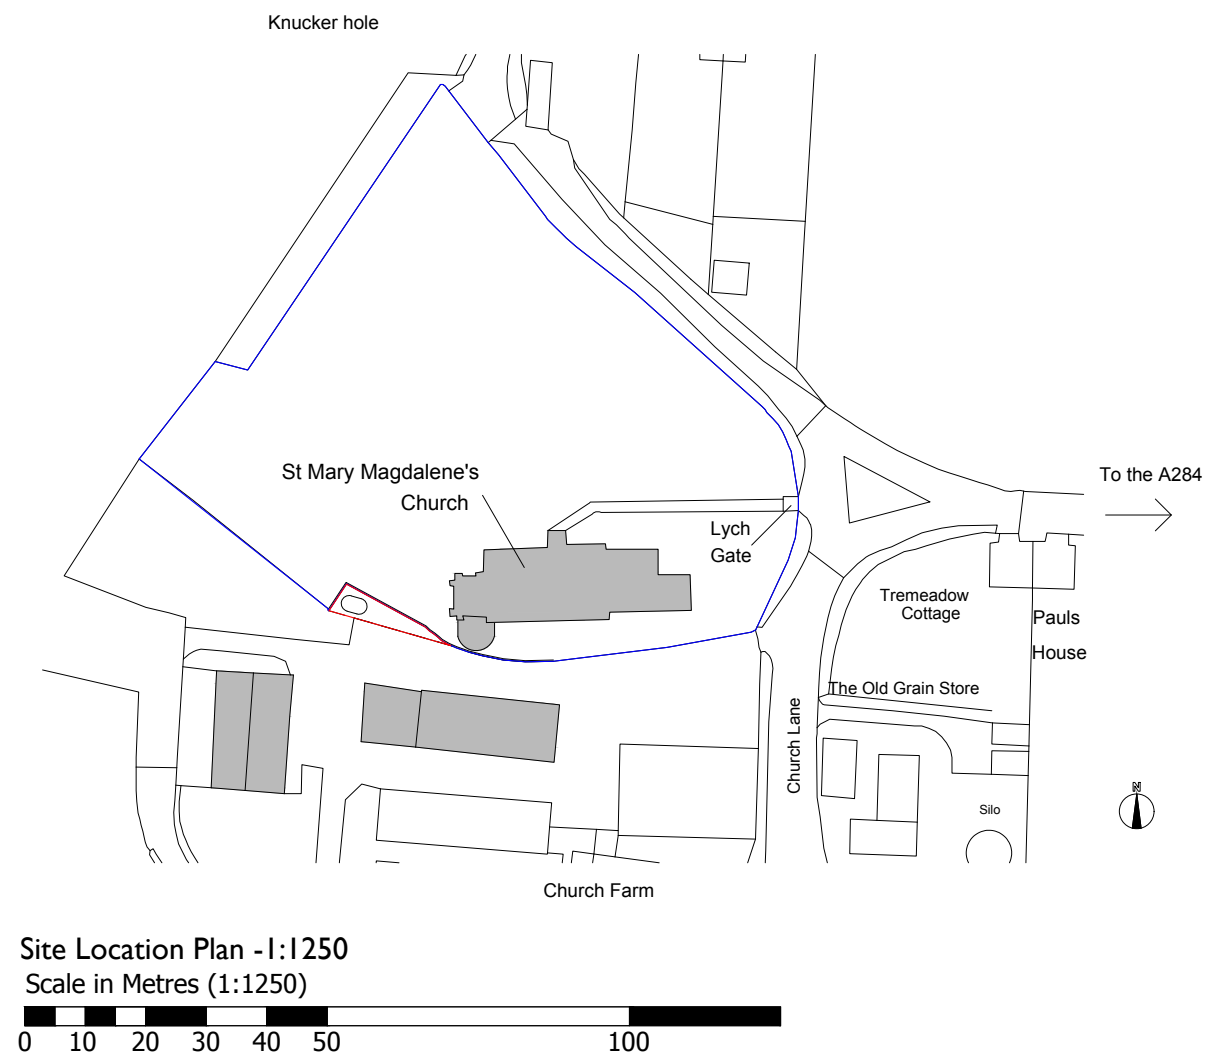

Check all dimensions on site prior to commencement of work. Do not scale from this drawing except for planning purposes. This drawing is the © copyright of Jane Jones-Warner Associates This drawing has been produced for [St Marys Lymminster] for the project [Lymminster WC] and is submitted as part of the [Sketch] and is not intended for use by any other person or for any other purpose.	Revisions <table><thead><tr><th>Rev</th><th>Description</th><th>Date</th><th>Drawn</th></tr></thead><tbody><tr><td></td><td></td><td></td><td></td></tr><tr><td></td><td></td><td></td><td></td></tr><tr><td></td><td></td><td></td><td></td></tr><tr><td></td><td></td><td></td><td></td></tr><tr><td></td><td></td><td></td><td></td></tr><tr><td></td><td></td><td></td><td></td></tr></tbody></table>				Rev	Description	Date	Drawn																									JANE JONES-WARNER ASSOCIATES Unit 78 Chichester Enterprise Centre Terminus Road Chichester West Sussex PO19 8TX RIBA Chartered Practice T : 01243 767151 E : mail@janejoneswarner.com W : www.janejoneswarner.com	Project St Mary Magdalene Church, Lymminster, West Sussex
	Rev	Description	Date	Drawn																														
Drawing Title Site Location Plan & Block Plan																																		
Scale 1:1250 @ A4		Issue Date 12/12/2019																																
Drawing No. 514 - PL100/02		Revision -	Drawn By LPL																															