


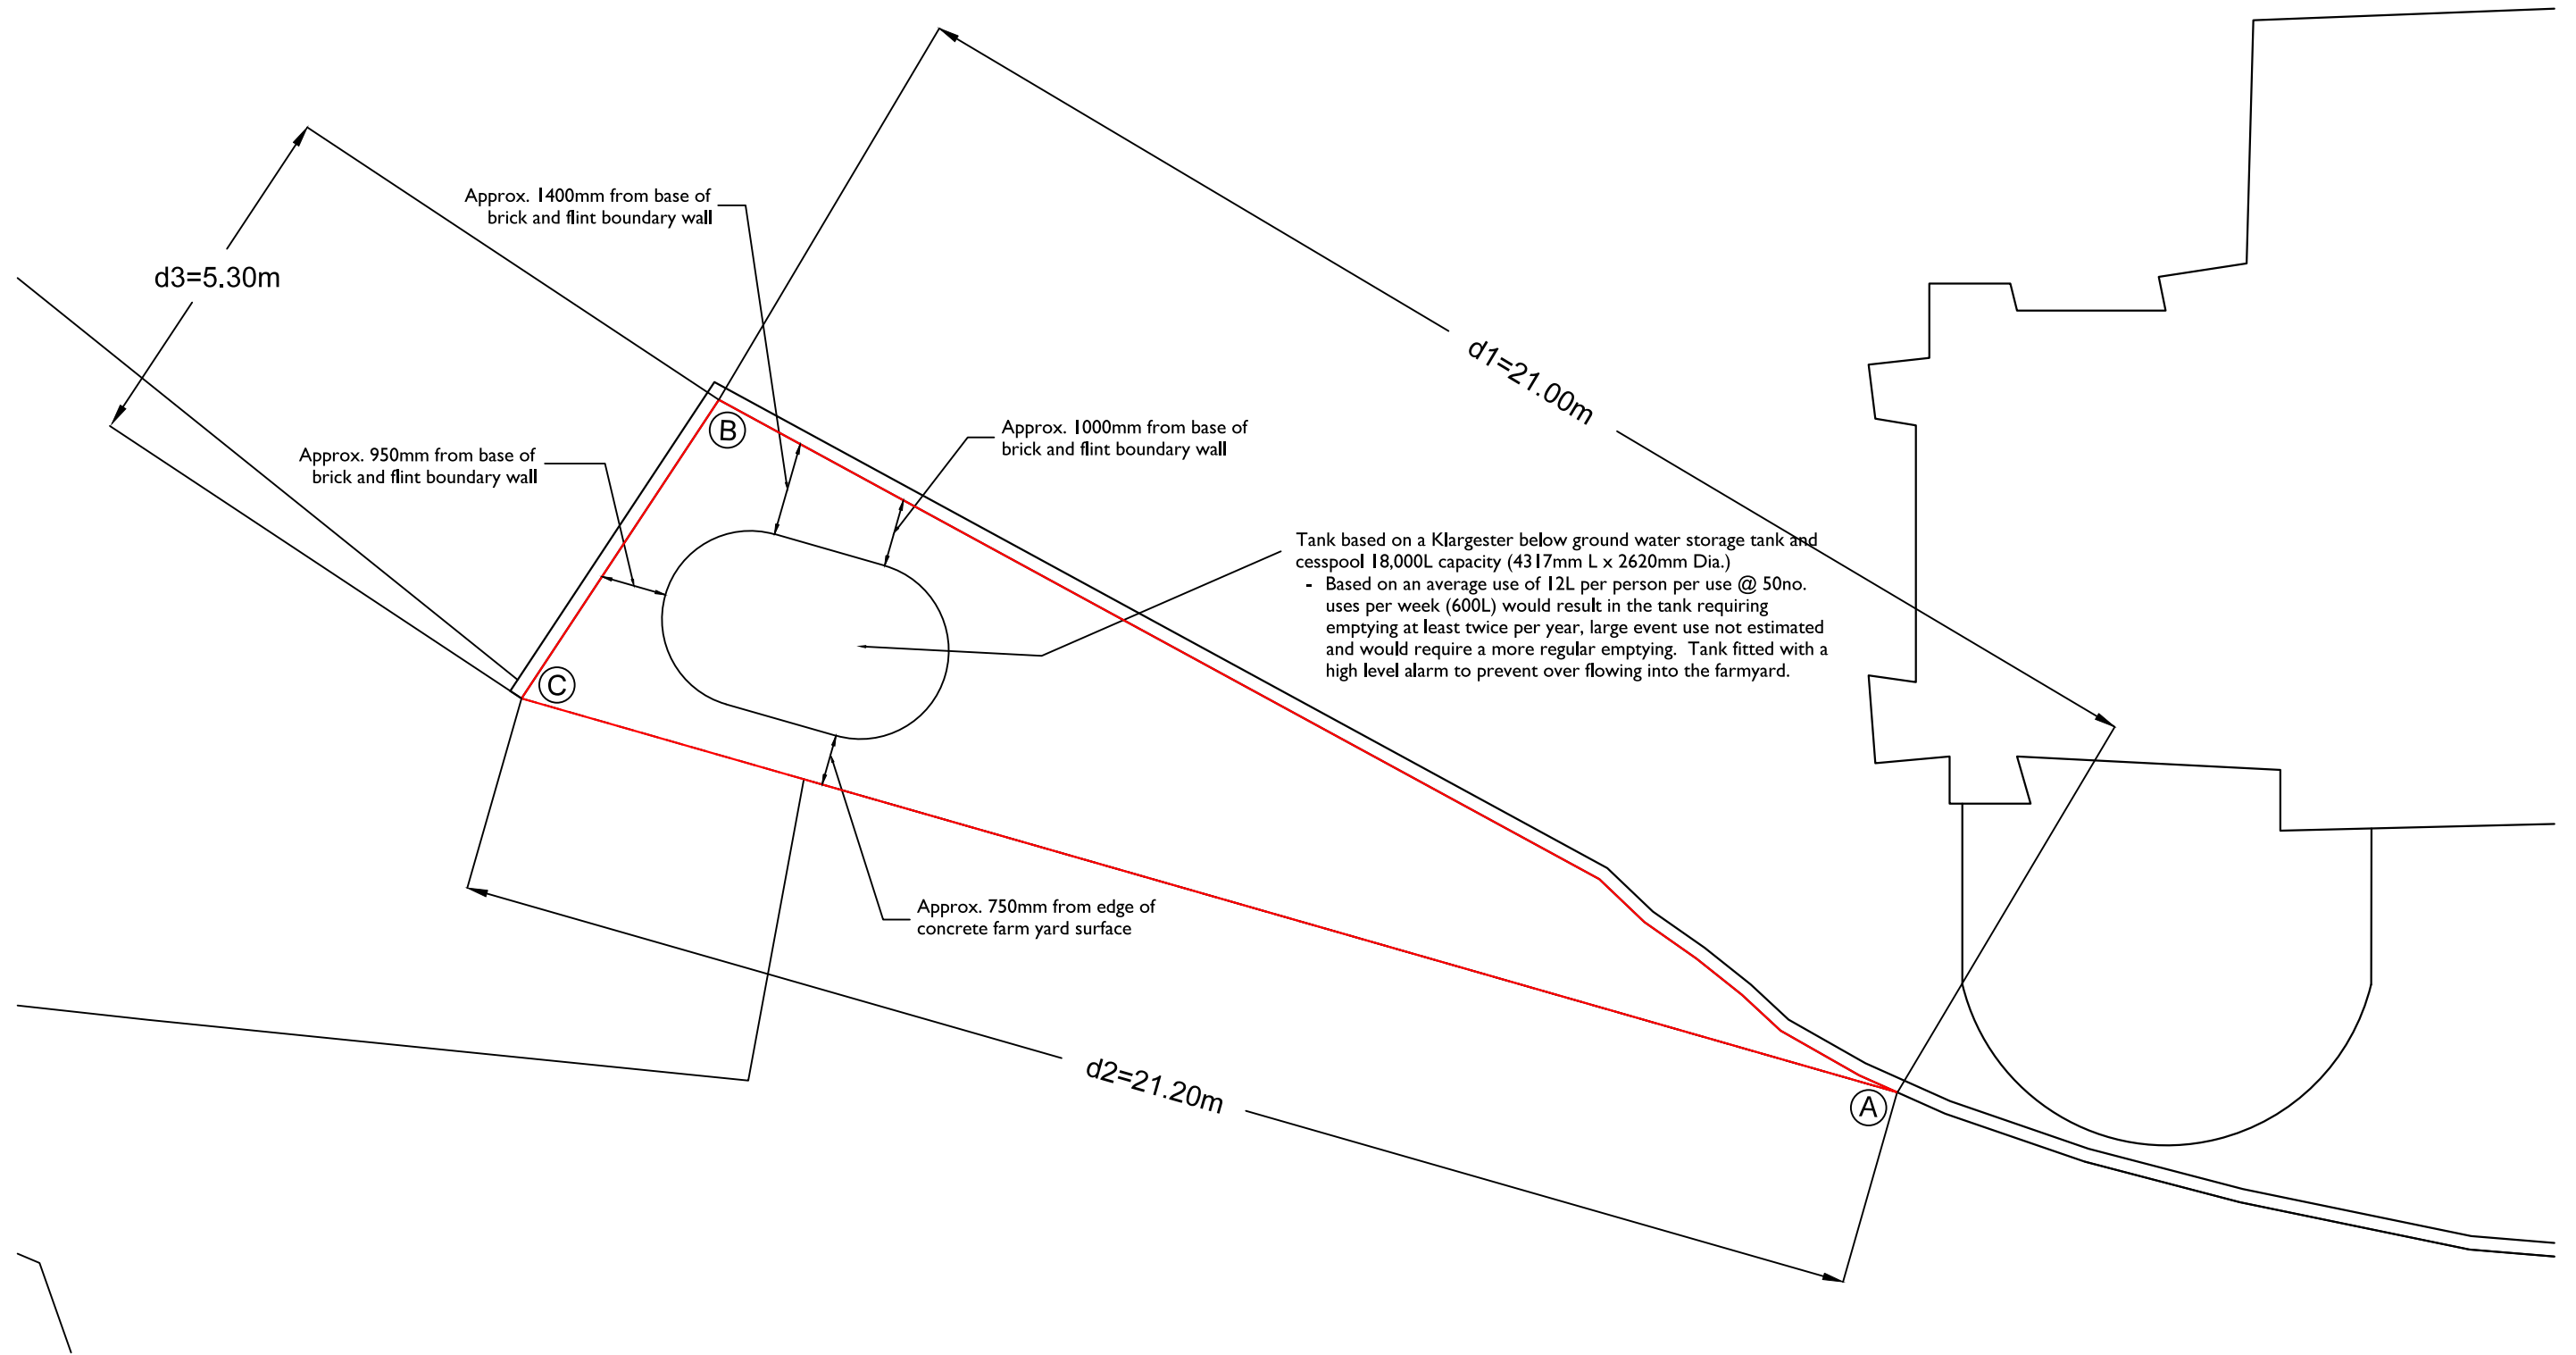

Sketch plan showing location of cesspool storage tank
1:100



Check all dimensions on site prior to commencement of work. Do not scale from this drawing except for planning purposes. This drawing is the © copyright of Jane Jones-Warner Associates This drawing has been produced for [St Marys Lyminster] for the project [Lyminster WC] and is submitted as part of the [Sketch] and is not intended for use by any other person or for any other purpose.	Revisions				Project St Mary Magdalene Church, Lyminster, West Sussex Drawing Title: Sketch plan showing the location and type of under ground cesspool storage tank. Scale: 1:100 @ A3 Issue Date: 04/10/2019 Drawing No. 514 - SK100/01 Revision: A Drawn By: LPLH
	Rev	Description	Date	Drawn	
	A	Alterations to site boundary and triangle of land to the south-west corner of the church.	12/12/19	LPLH	
JANE JONES-WARNER ASSOCIATES Unit 78 Chichester Enterprise Centre Terminus Road Chichester West Sussex PO19 8TX T : 01243 767151 E : mail@janejoneswarner.com W: www.janejoneswarner.com RIBA Chartered Practice					