


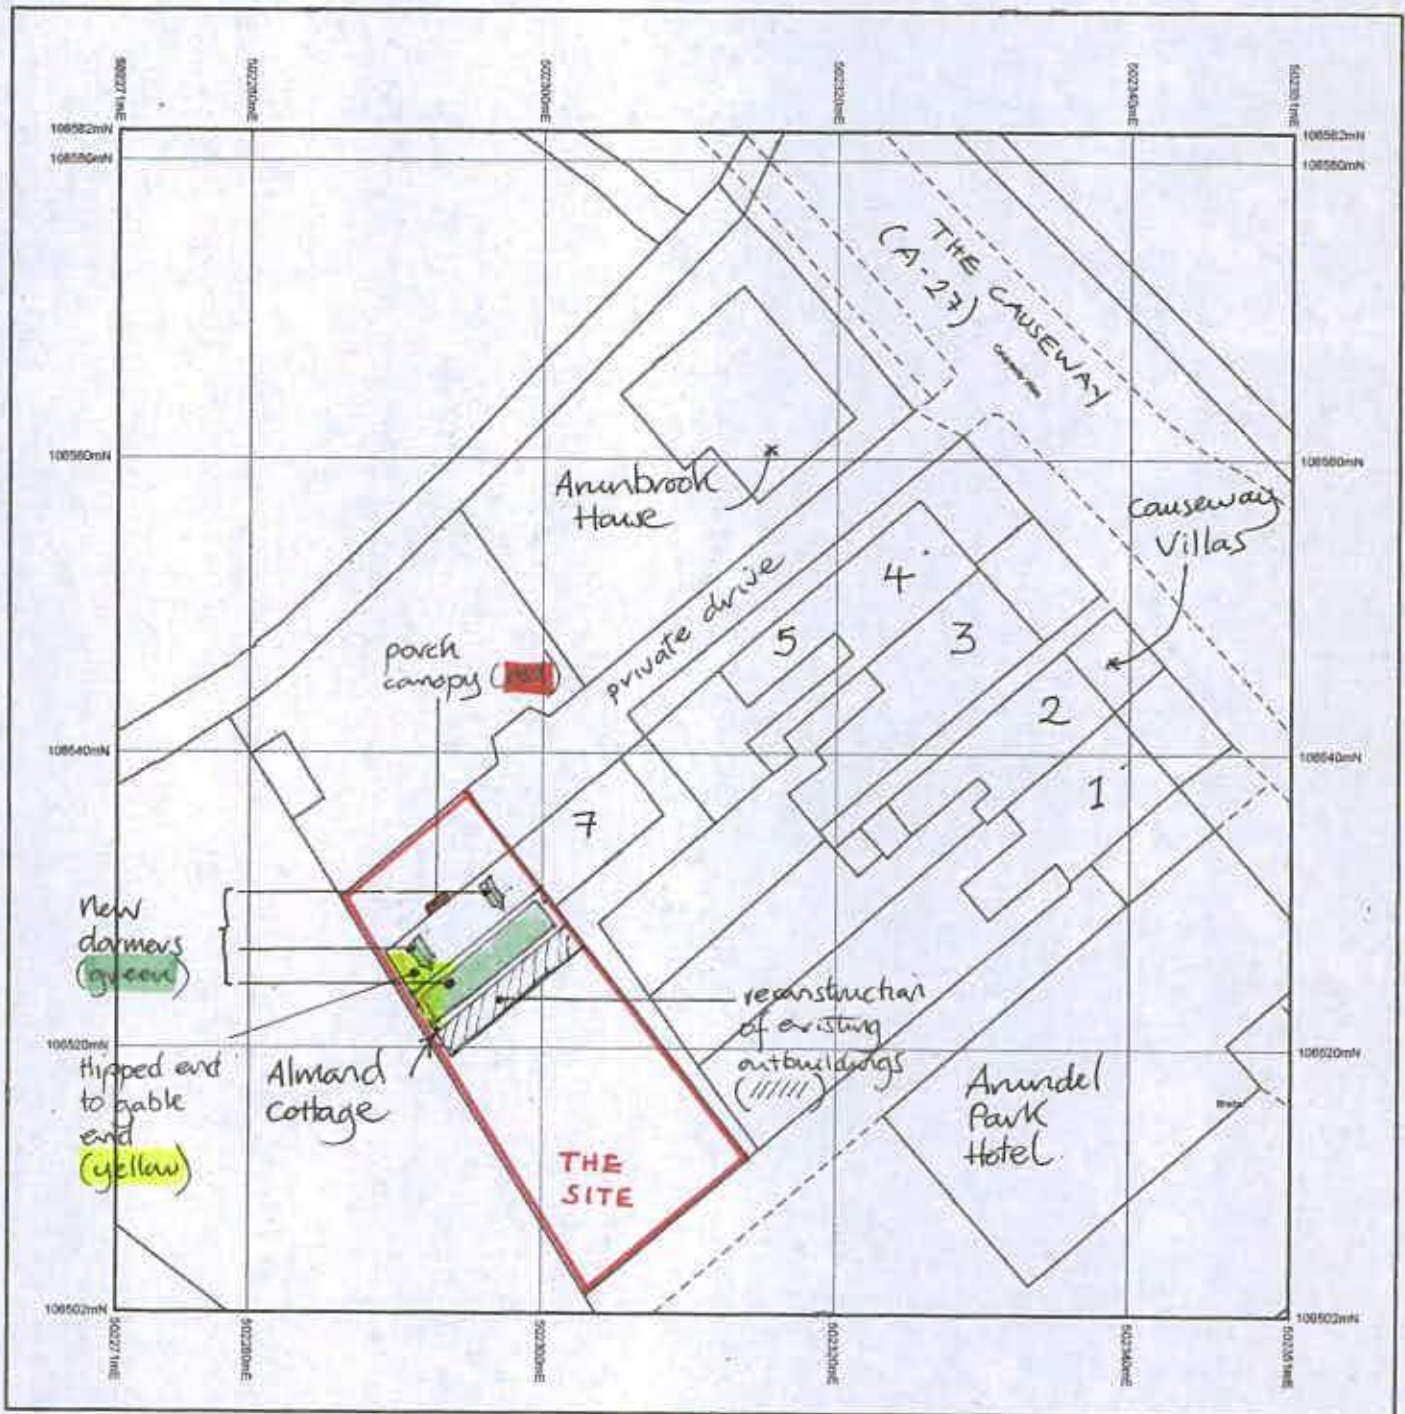

© Crown Copyright and database rights 2013 Ordnance Survey 100048957. The representation of road, track or path is no evidence of a boundary or right of way. The representation of features as lines is no evidence of a property boundary.

Supplied by: www.ukmapcentre.com
Serial Number: 35798
Centre Coordinates: 502311, 106542
Production Date: 16 Sep 2013 17:21

SITE PLAN

Almond Cottage THE CAUSEWAY ARUNDEL W. SUSSEX

NOTES :- PROPOSAL DOES NOT ALTER FOOTPRINT - ALL DIMENSIONS AS EXISTING