


This drawing has been prepared for the purpose of gaining planning permission only and does not purport to be a working or contractual drawing and should not be used for any building or contractual purposes. This drawing has been prepared based on survey drawings and information prepared by others. All dimensions and levels on all drawings must be checked and verified on site before commencement of works

© VICTORIA HOLLAND ARCHITECTURE LTD 2017

GENERAL NOTES

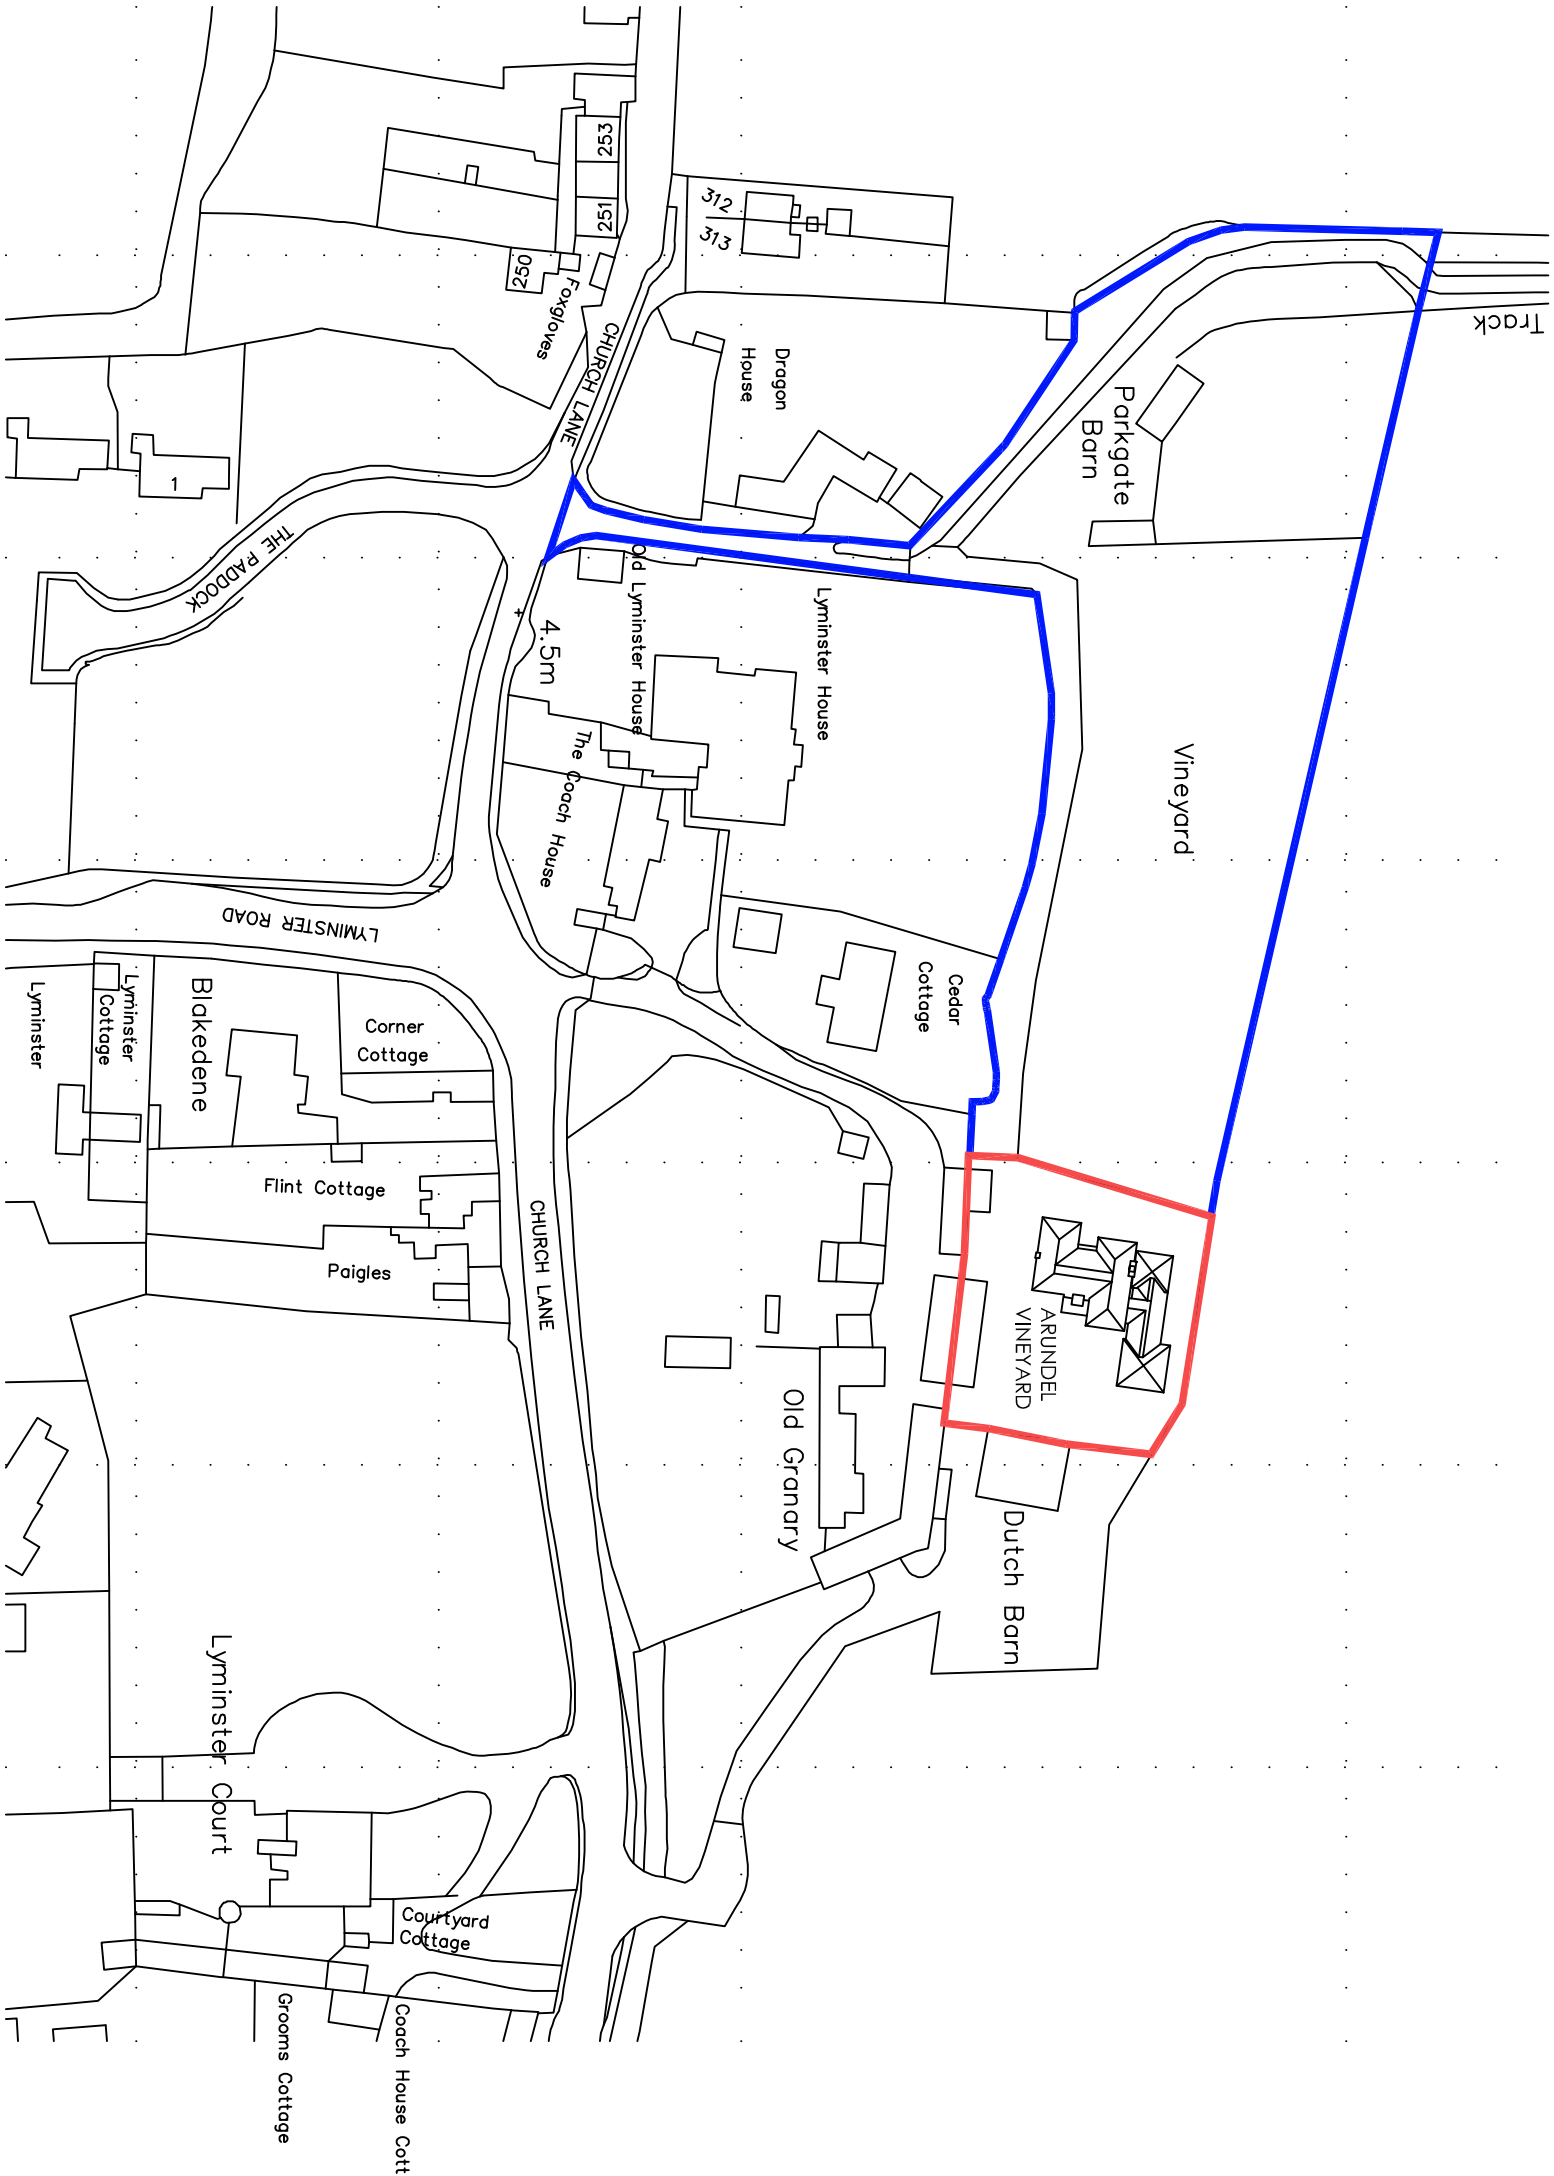

LOCATION PLAN A
SCALE 1:1250

OS Map Crown Copy Right.
Licence No: 100020449

ARUNDEL VINEYARD
LYMINSTER ROAD, LYMINSTER
WEST SUSSEX, BN17 7QG

LOCATION PLAN A
DATE: August 2017
SCALE: 1:1250 @ A3
JOB No. 1021
DRWG No. 101a Rev.



Victoria Holland RIBA
71 Peppering High Barn - Burgham
Arundel - West Sussex - BN18 9RN
Tel 01903 882923