

COSTA COFFEE DRIVE THRU - ARUNDEL

ITEM 02 (Qty 1) CCDT 03

COSTA

Built up rimless aluminium letters coated RAL 9910 (matt)

Featuring:

- 100mm returns with 70mm digitally printed vinyl band applied
- 5mm opal acrylic faces & 10mm foamex backs
- 2mm flat cut aluminium shadow backs coated HMG XB1N03903 (matt)
- Internal GE 6500k Cool White face illumination

COFFEE

Built up rimless aluminium letters coated RAL 9910 (matt)

Featuring:

- 60mm returns
- 5mm opal acrylic faces & 10mm foamex backs
- 2mm flat cut aluminium shadow backs coated HMG XB1N03903 (matt)
- Internal GE 6500k Cool White face illumination

DRIVE THRU

2mm formed aluminium panel coated HMG XB1N03903 (matt)

Featuring:

- 80mm returns
- Fret cut 3mm opal 050 acrylic backed text
- Internal GE 6500k Cool White face illumination

FRAMEWORK

Fabricated 50x50mm mild steel S/H/S frame coated RAL 9022 (gloss)

Featuring:


- Fabricated 25x25mm aluminium Ashleigh runner bar frame coated HMG XB1N03903 (matt) / RAL 9022 (gloss) inc. mounting plates

Scale 1:20

LIGHT OUTPUT AT FACE: 900 cd/m²



Scale 1:20 @ A3

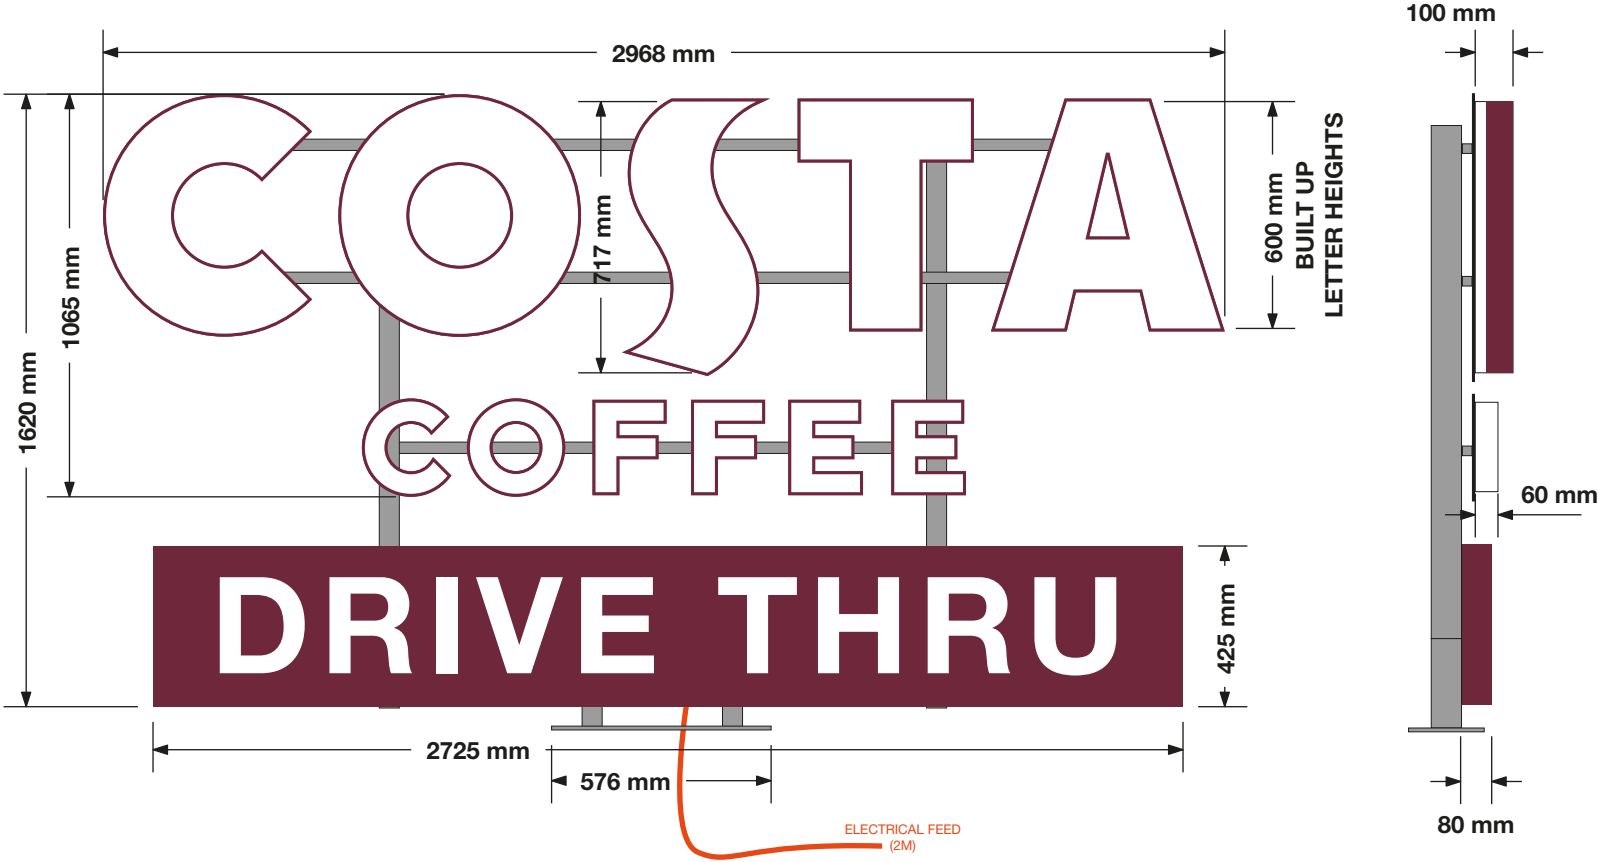

WEIGHT OF STEEL FRAME & LETTERS APPROX. 110kg

CAD REF: CC-DTL-PS (A)

COSTA
COFFEE

COSTA COFFEE DT
ARUNDEL
CROSSBUSH SERVICES
LYMINSTER ROAD
ARUNDEL
BN17 7QQ

162316 (PLANNING)
13/12/21 - KSE

COPYRIGHT :
THE ATTACHED DESIGNS AND ILLUSTRATIONS
ARE INTENDED SOLELY FOR, AND SHOULD
ONLY BE USED BY, THOSE TO WHOM THIS
DESIGN SPECIFICATION IS ADDRESSED.

THE CONTENTS ARE STRICTLY
PRIVATE AND CONFIDENTIAL.
ANY FORM OF REPRODUCTION,
DISSEMINATION, COPYING, DISCLOSURE,
MODIFICATION OR DISTRIBUTION IS STRICTLY
PROHIBITED WITHOUT THE PRIOR WRITTEN
CONSENT OF ASHLEIGH SIGNS LTD
(COMPANY NUMBER : 1325080)
WHOSE REGISTERED ADDRESS IS:
ASHLEIGH HOUSE, BECKBRIDGE ROAD,
NORMANTON INDUSTRIAL ESTATE,
NORMANTON. WF6 1TE