

COSTA COFFEE DRIVE THRU - ARUNDEL

ITEM 04 (Qty 1) CCDT 05

PANELS/ CLADDING

2mm formed aluminium panels coated HMG XB1N03903 (matt)

Featuring:

- Fret cut 3mm opal 050 acrylic backed text/ details
- 2mm formed aluminium side infills coated HMG XB1N03903 (matt)
- 2mm formed aluminium base shroud coated RAL 9005 (matt)

CROSS BEAM

100x50mm mild steel R/H/S crossbeam coated RAL 9005 (matt)

Featuring:

- Digitally printed vinyl wrap

CRASH PANEL

2mm formed aluminium panel (BTL inside BTL) coated RAL 1023 (gloss)

Featuring:

- 30mm overall depth
- Face applied black vinyl text over yellow reflective
- Chain suspension from crossbeam



MISC

- Internal GE 6500k LED face illumination
- 3mm flat aluminium panel coated RAL 1023 (gloss) with face applied black vinyl text over yellow reflective
- 4x26mm straigthlink side welded chain (black)
- 200x200x150mm loackable enclosure for chain (RS 775-5785)

Scale 1:25

LIGHT OUTPUT AT FACE: 201 cd/m²

CAD REF: CC-DT-HR (A)

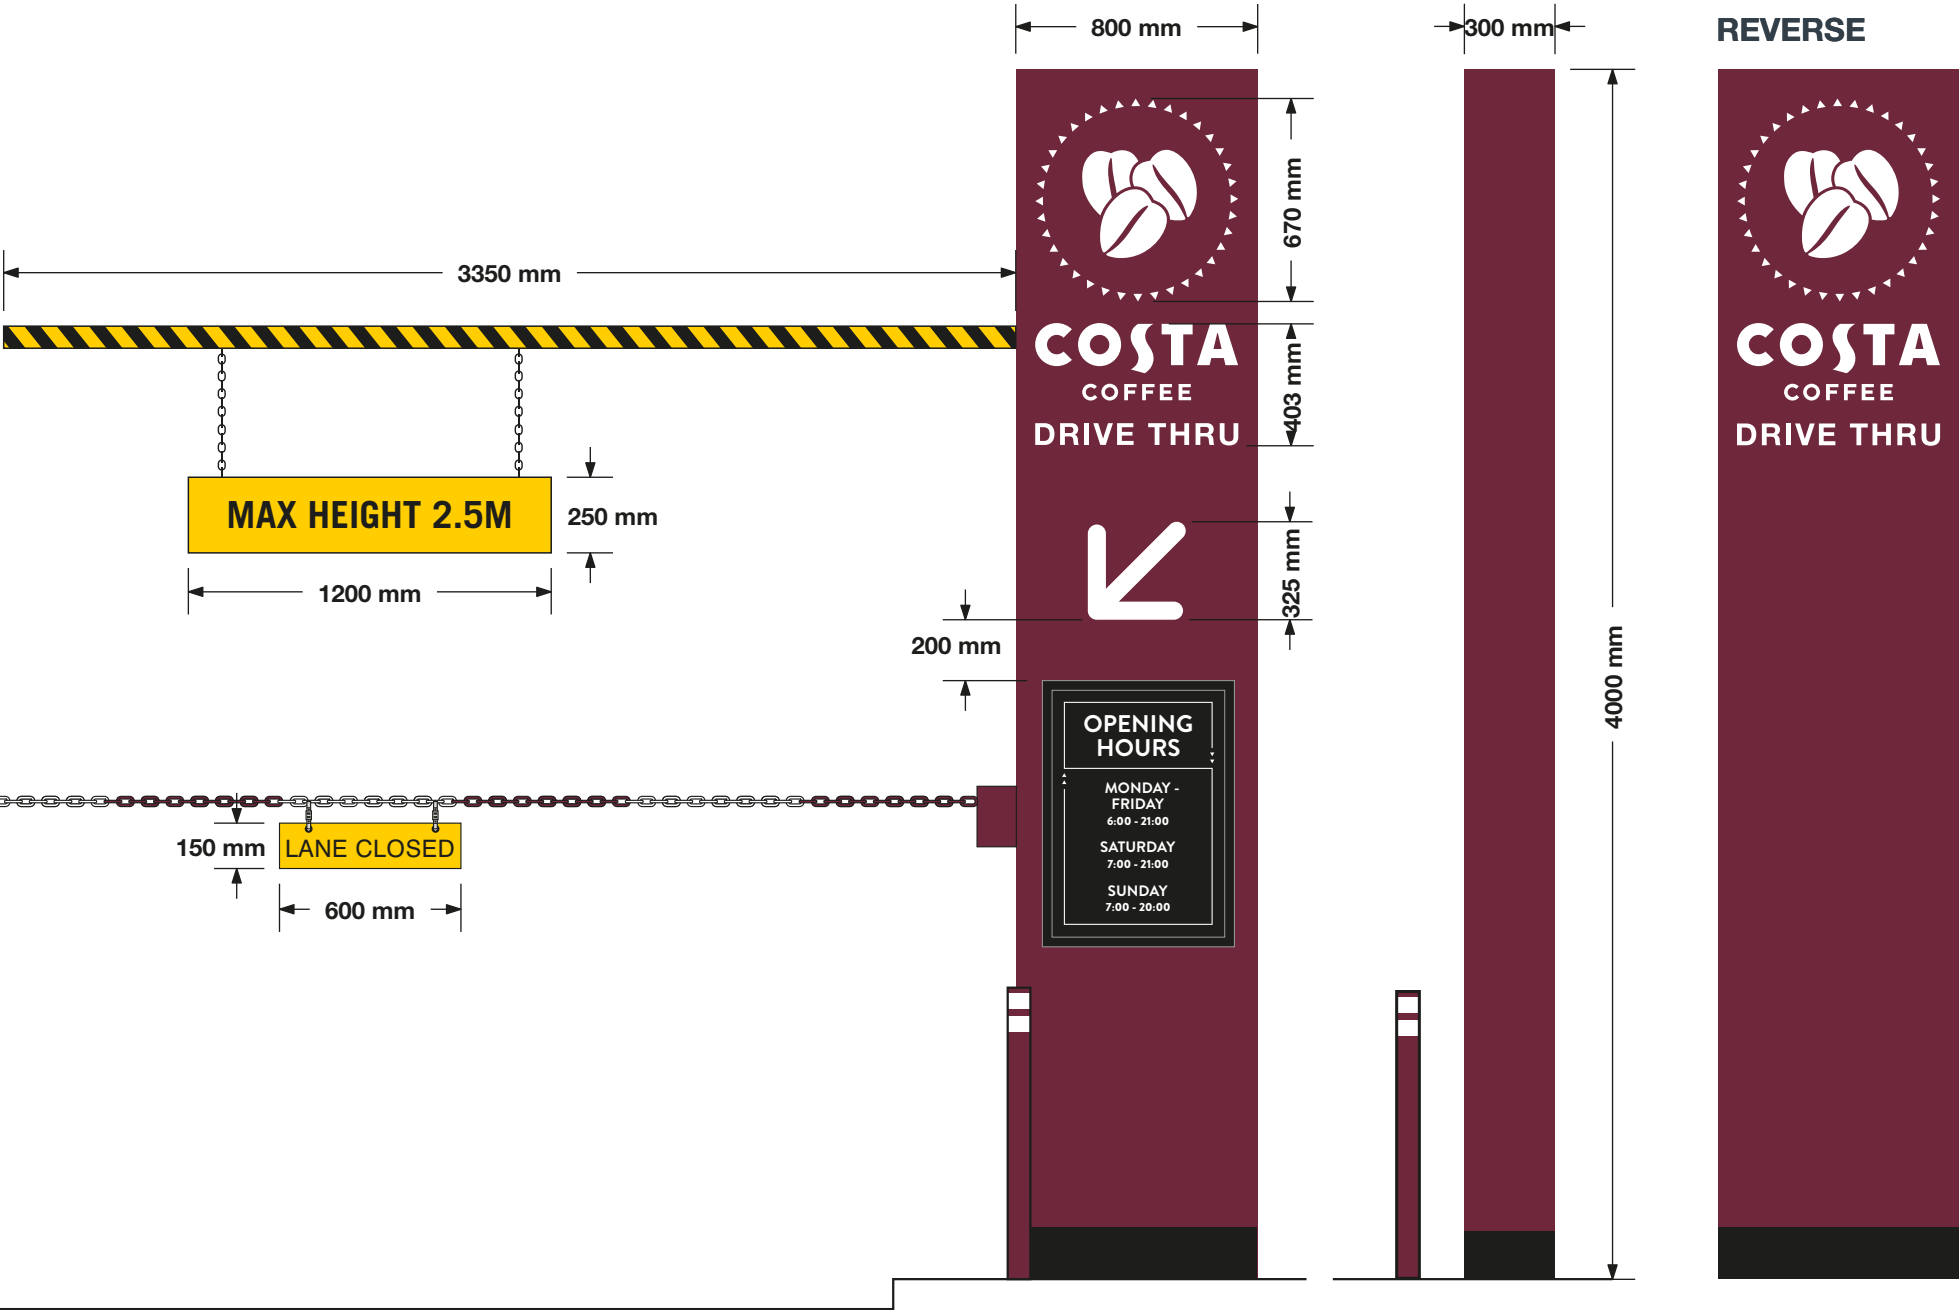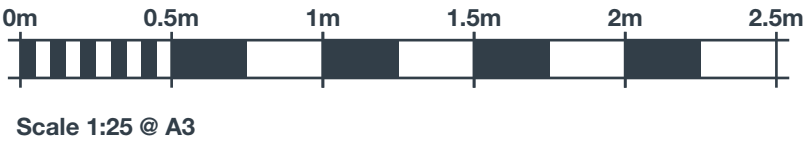

COSTA COFFEE DT
ARUNDEL
CROSSBUSH SERVICES
LYMINSTER ROAD
ARUNDEL
BN17 7QQ

162316 (PLANNING)
13/12/21 - KSE

COPYRIGHT :
THE ATTACHED DESIGNS AND ILLUSTRATIONS
ARE INTENDED SOLELY FOR, AND SHOULD
ONLY BE USED BY, THOSE TO WHOM THIS
DESIGN SPECIFICATION IS ADDRESSED.

THE CONTENTS ARE STRICTLY
PRIVATE AND CONFIDENTIAL.
ANY FORM OF REPRODUCTION,
DISSEMINATION, COPYING, DISCLOSURE,
MODIFICATION OR DISTRIBUTION IS STRICTLY
PROHIBITED WITHOUT THE PRIOR WRITTEN
CONSENT OF ASHLEIGH SIGNS LTD
(COMPANY NUMBER : 1325080)
WHOSE REGISTERED ADDRESS IS:
ASHLEIGH HOUSE, BECKBRIDGE ROAD,
NORMANTON INDUSTRIAL ESTATE,
NORMANTON. WF6 1TE