

COSTA COFFEE DRIVE THRU - ARUNDEL

ITEM 12 (Qty 1) CCDT 16


3mm formed aluminium panels coated HMG XB1N03903 (matt)

Featuring:

- 170mm returns (340mm back to back)
- Fret cut 3mm opal 050 acrylic backed text
- Fabricated 70x70mm mild steel S/H/S internal frame coated RAL 9005 (matt)
- 300mm² mild steel S/H/S post with 25mm thick base plate coated RAL 9005 (matt)
- Internal GE 6500k LED face illumination

Scale 1:50

LIGHT OUTPUT AT FACE: 269 cd/m²

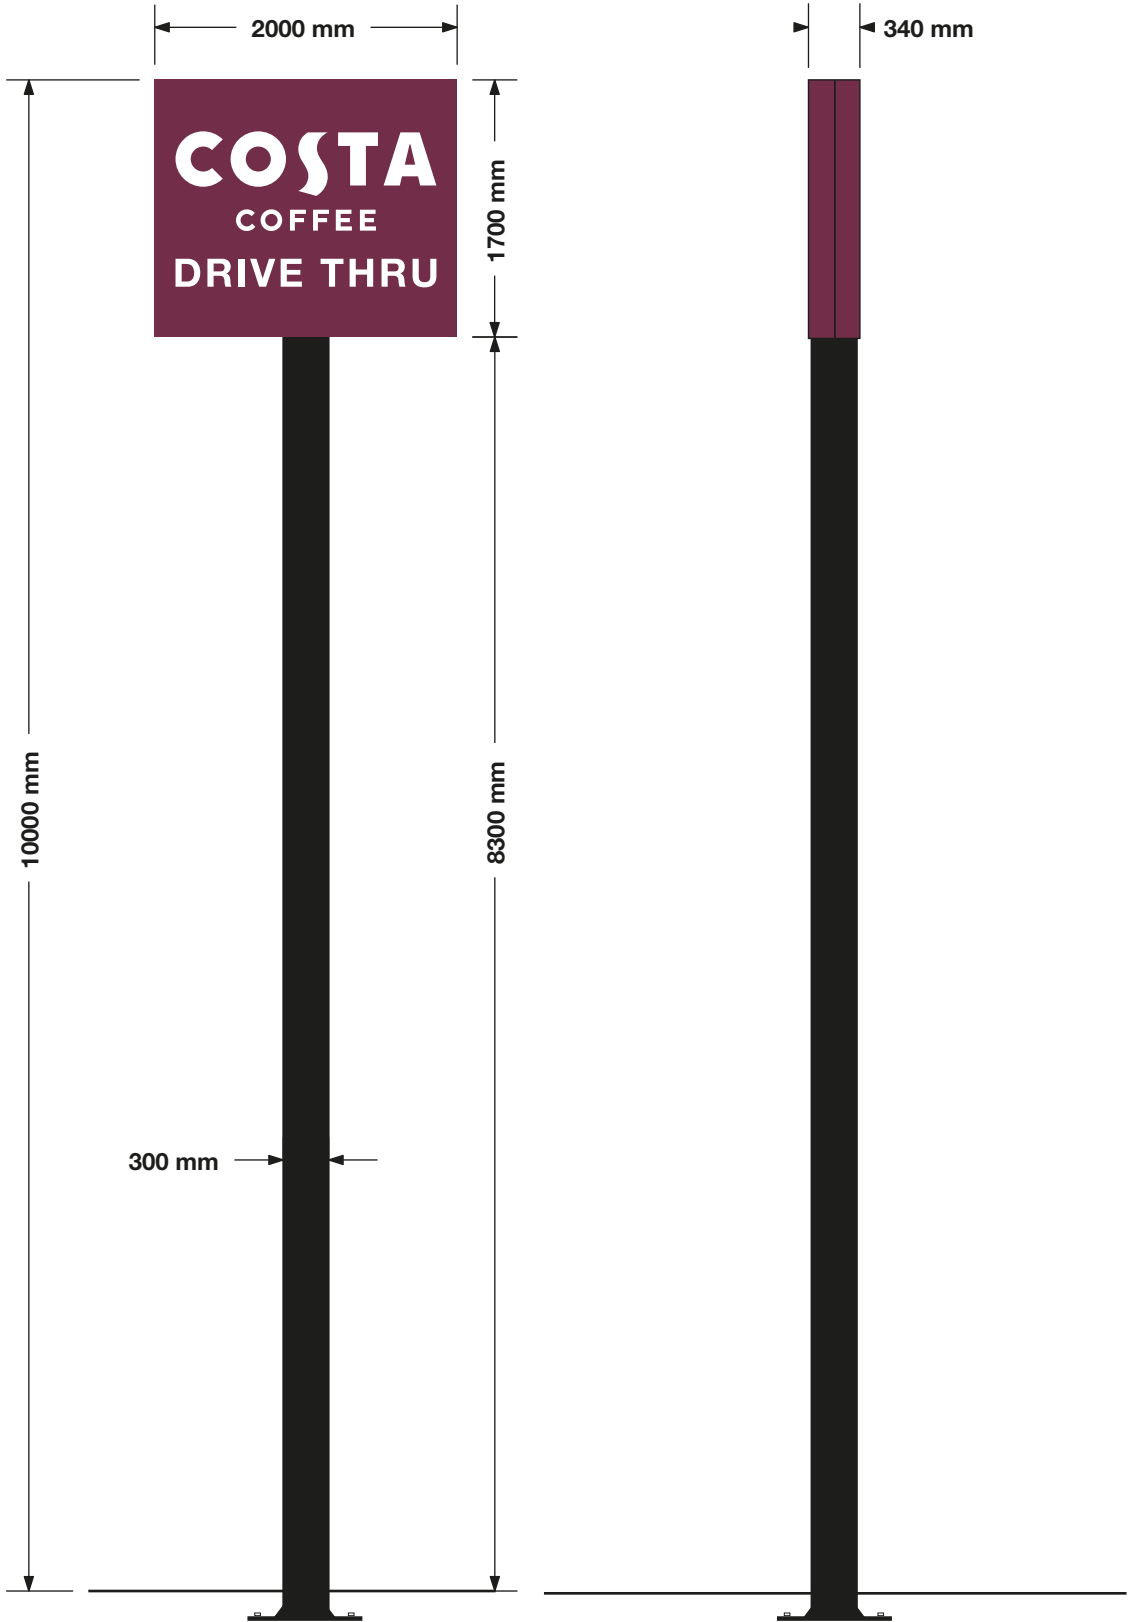

CAD REF: CC-DT-PS-10 (A)



Scale 1:50 @ A3



COSTA COFFEE DT
ARUNDEL
CROSSBUSH SERVICES
LYMINSTER ROAD
ARUNDEL
BN17 7QQ

162316 (PLANNING)
13/12/21 - KSE

COPYRIGHT :
THE ATTACHED DESIGNS AND ILLUSTRATIONS
ARE INTENDED SOLELY FOR, AND SHOULD
ONLY BE USED BY, THOSE TO WHOM THIS
DESIGN SPECIFICATION IS ADDRESSED.

THE CONTENTS ARE STRICTLY
PRIVATE AND CONFIDENTIAL.
ANY FORM OF REPRODUCTION,
DISSEMINATION, COPYING, DISCLOSURE,
MODIFICATION OR DISTRIBUTION IS STRICTLY
PROHIBITED WITHOUT THE PRIOR WRITTEN
CONSENT OF ASHLEIGH SIGNS LTD
(COMPANY NUMBER : 1325080)
WHOSE REGISTERED ADDRESS IS:
ASHLEIGH HOUSE, BECKBRIDGE ROAD,
NORMANTON INDUSTRIAL ESTATE,
NORMANTON. WF6 1TE