


BN17 7QL

ly/2/17/HH
Location
plan

A284

A27

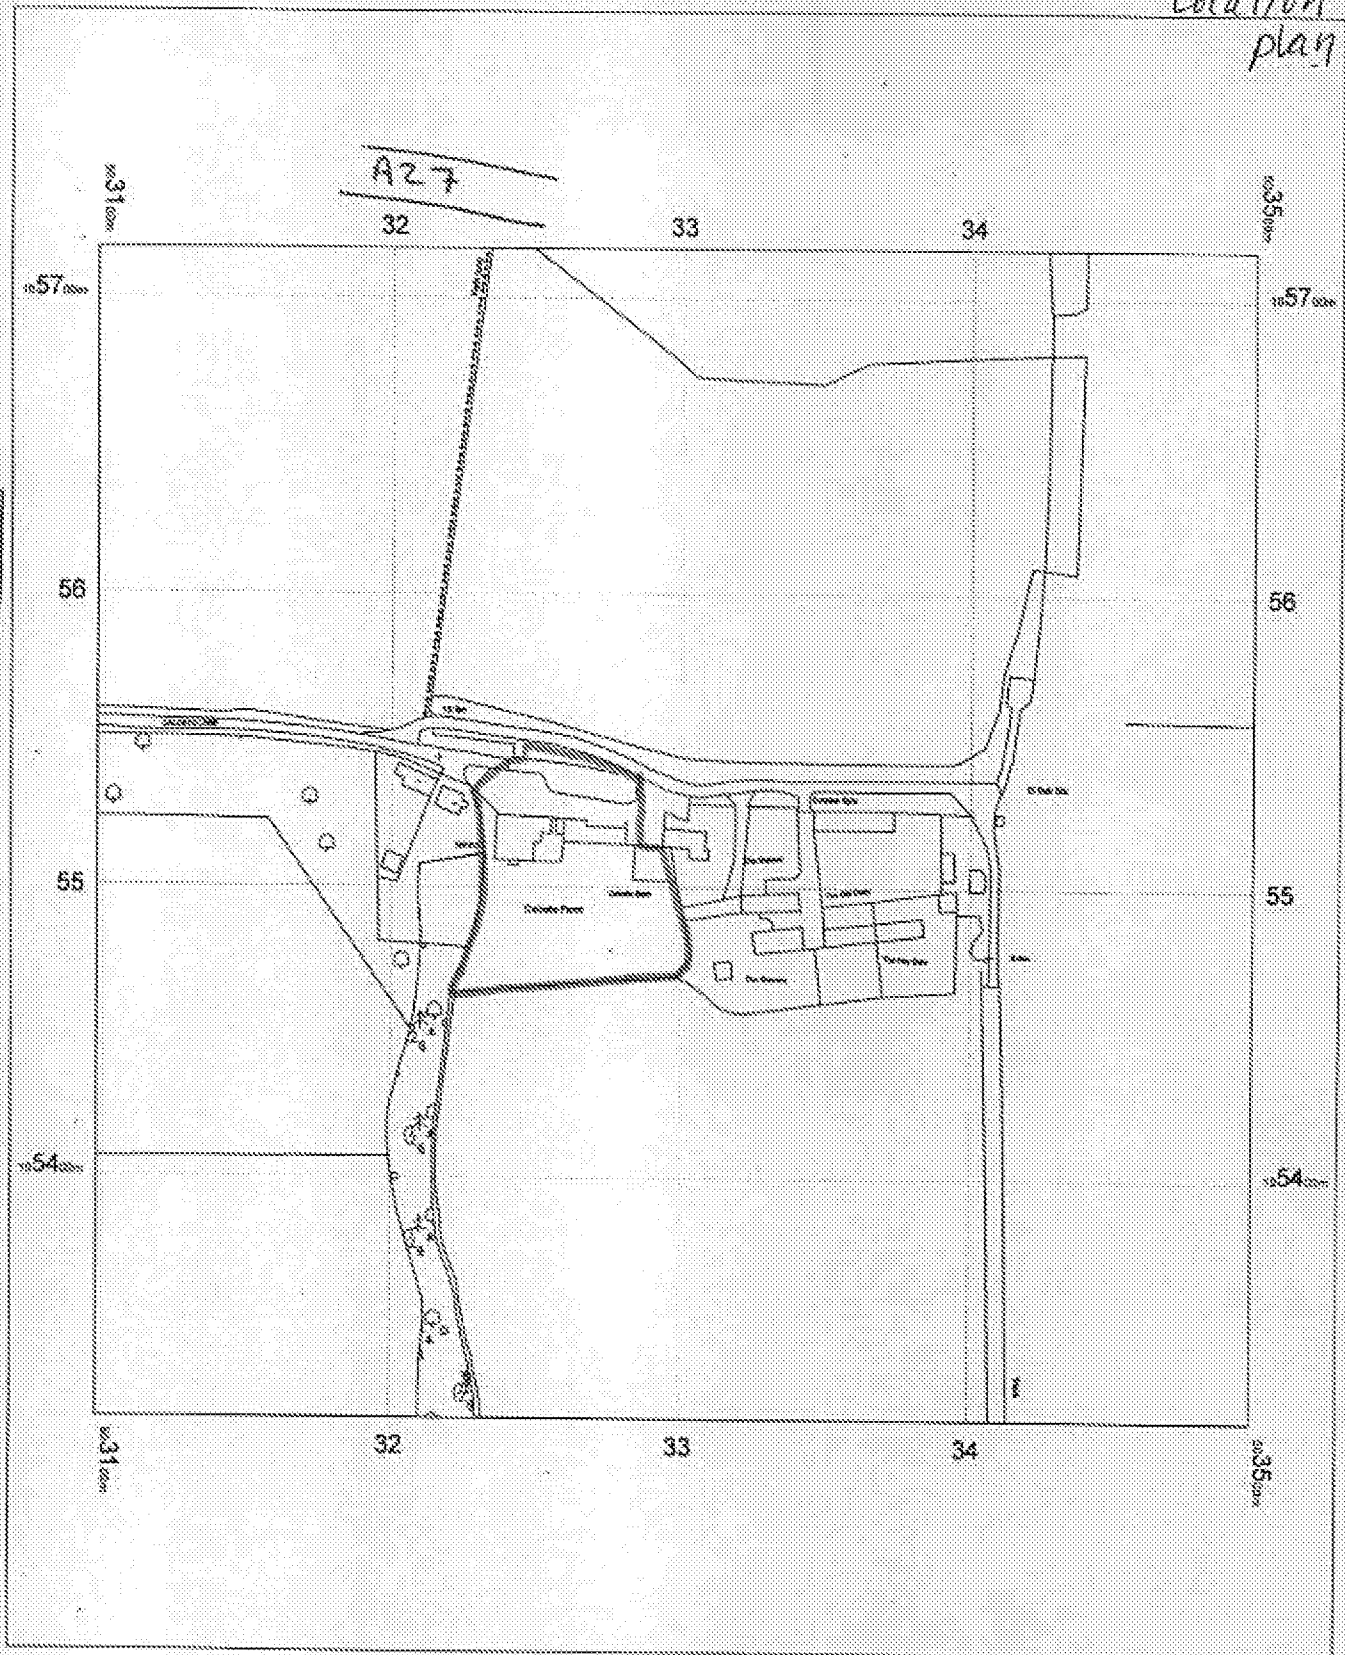


Please see also
1:25000 already
sent for extended
location of site

OS MasterMap 1:2500/2500/10000 scale
31 January 2017, ID: HMC-00595455
www.themapcentre.com

1:2500 scale print at A4, Centre: 503298 E, 105517 N

© Crown Copyright and database rights 2015 OS
100019960

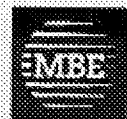

MAIL BOXES ETC.