




BLOCK PLAN

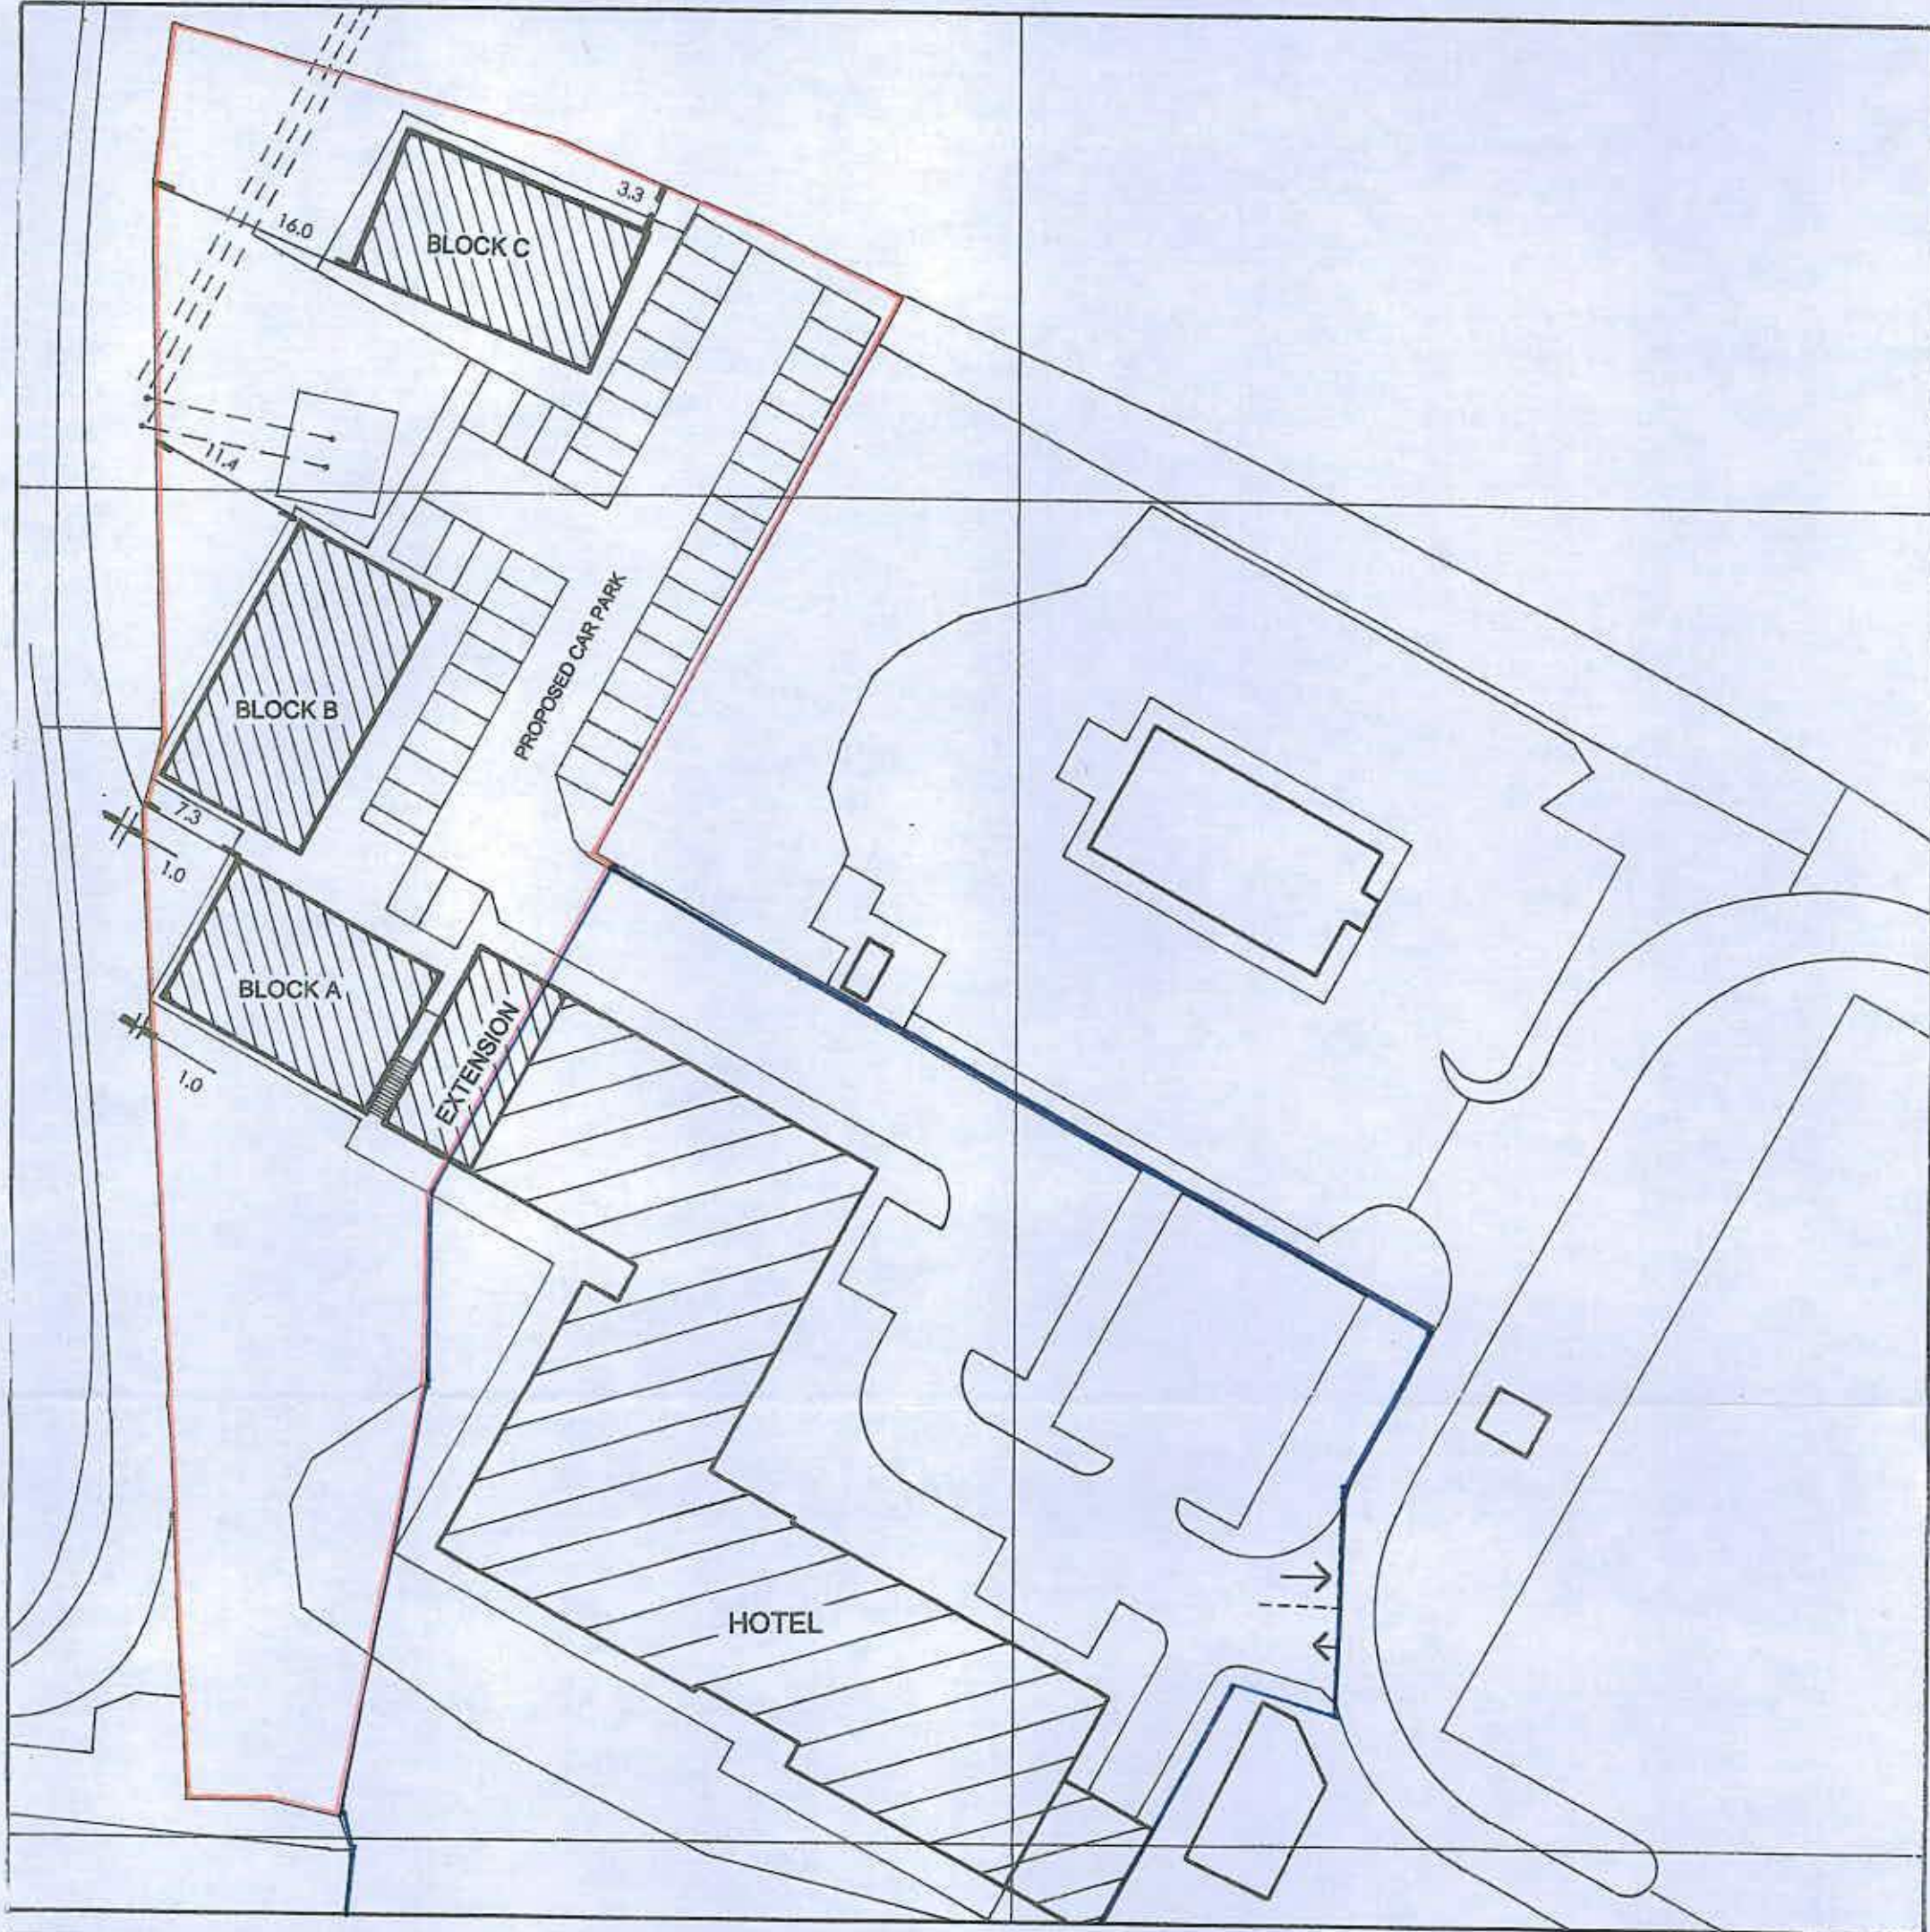

0 10 20 metres

1:500

Rev. A June 2017
DIMENSIONS TO BOUNDARIES ADDED

ATELIER CONSULTANTS

phone 07977 070 031

OLD RECTORY COTTAGE, 55C KINGSTON LANE BN42 4SP

e.mail info@atelierconsultants.co.uk

PROJECT: ARUNDEL RESIDENCE INN, CROSSBUSH, ARUNDEL

CLIENT:

Drawing Title: Proposed Block Plan

Scale: 1:500 @ A3 **Date:** February 2017

Drawing Number: 095 / P / 004

Rev. A