

1

2

3

4





C7 Architects Ltd
PM House,
Riveway Industrial Estate,
Peasmarsh, Surrey
GU3 1LZ



NOTES:

All drawings to be read in conjunction with all other drawings as noted on issue sheet.


- Application boundary:
- Adjoining land in clients ownership indicated thus (where applicable):
- - - - - McDonald's Demise Indicated thus:

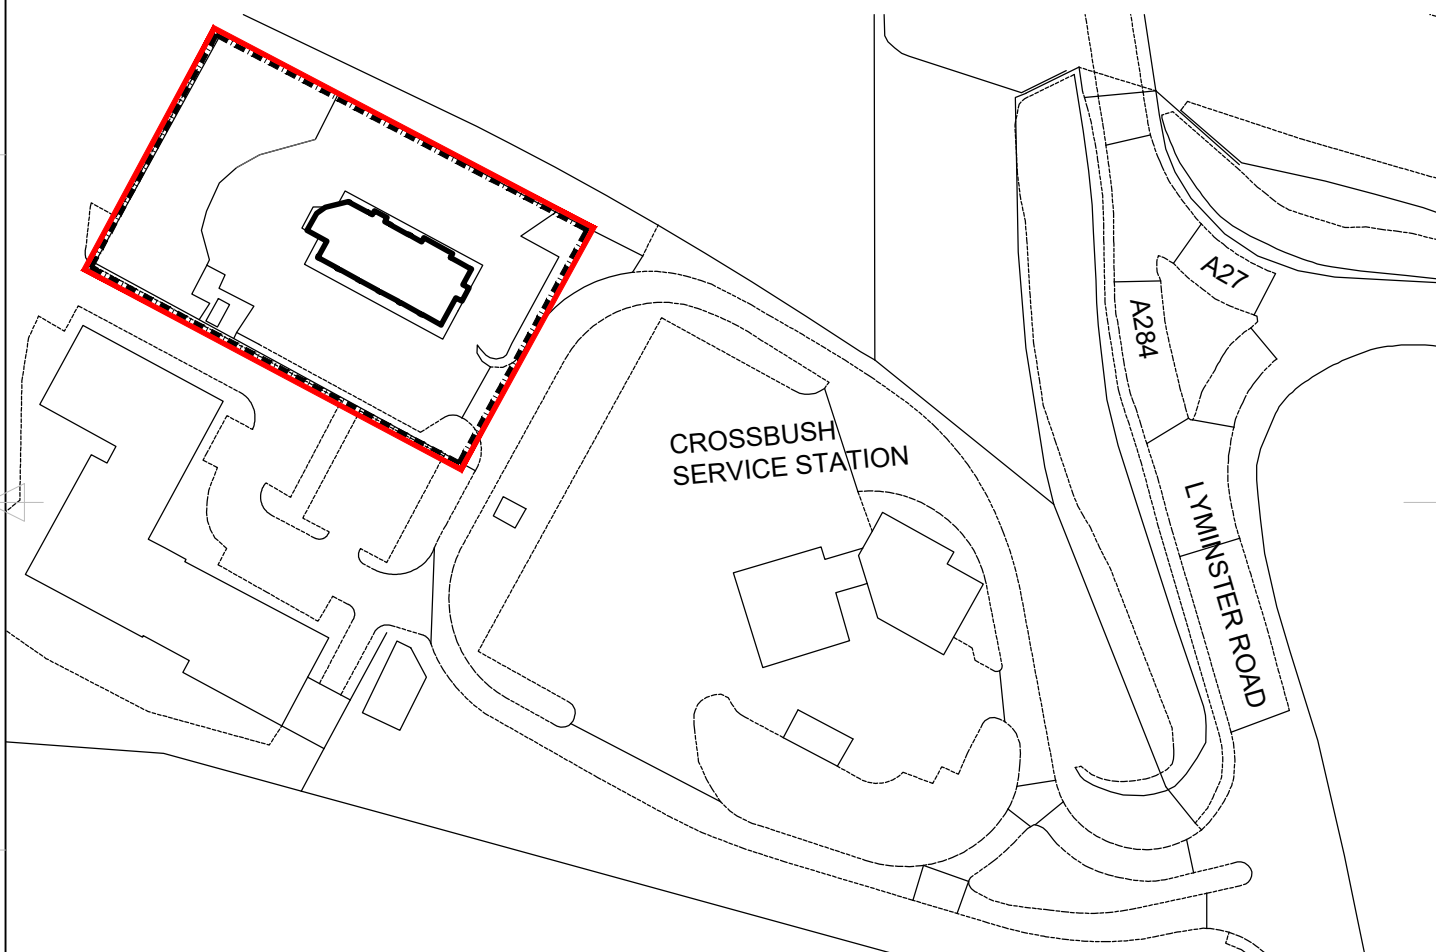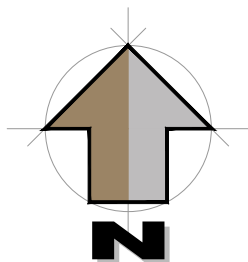

© Crown Copyright 2019. All rights reserved. Licence number 100022432

Location Plan

Scale 1:1250

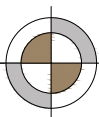

B	24-01-20	Road names updated	GM	IPF
A	28-10-19	First issue	DJ	PF
REV	DATE	DRAWING REVISIONS	BY	CHECKED

This drawing has been reviewed and signed off by McDonald's Restaurants Ltd any errors, changes or discrepancies should be reported to the McDonald's project manager and designers prior to commencing work on site
Name (PM): _____ Date: _____
Signature: _____

GENERAL NOTES:
All works are to be undertaken in accordance with the Building Regulations and the latest British Standards.
All proprietary materials and products are to be used strictly in accordance with the manufacturers recommendations.
All dimensions to be checked on site prior to construction.

PROPOSED DEVELOPMENT AT	STORE No. -
Crossbush Service Station Littlehampton, BN17 7QQ	0541
ON BEHALF OF -	
McDonald's Restaurants Ltd	
DRAWING TITLE -	
Location Plan	

DRAWN BY DJ	CHECKED BY IPF	DRAWING No. P19-062-0541	REV No. 01B
SCALE & SIZE 1:1250@A4	DATE 28-10-19		



C7 Architects Ltd
PM House,
Riveway Industrial Estate,
Peasmarsh, Surrey
GU3 1LZ



2

3

4