


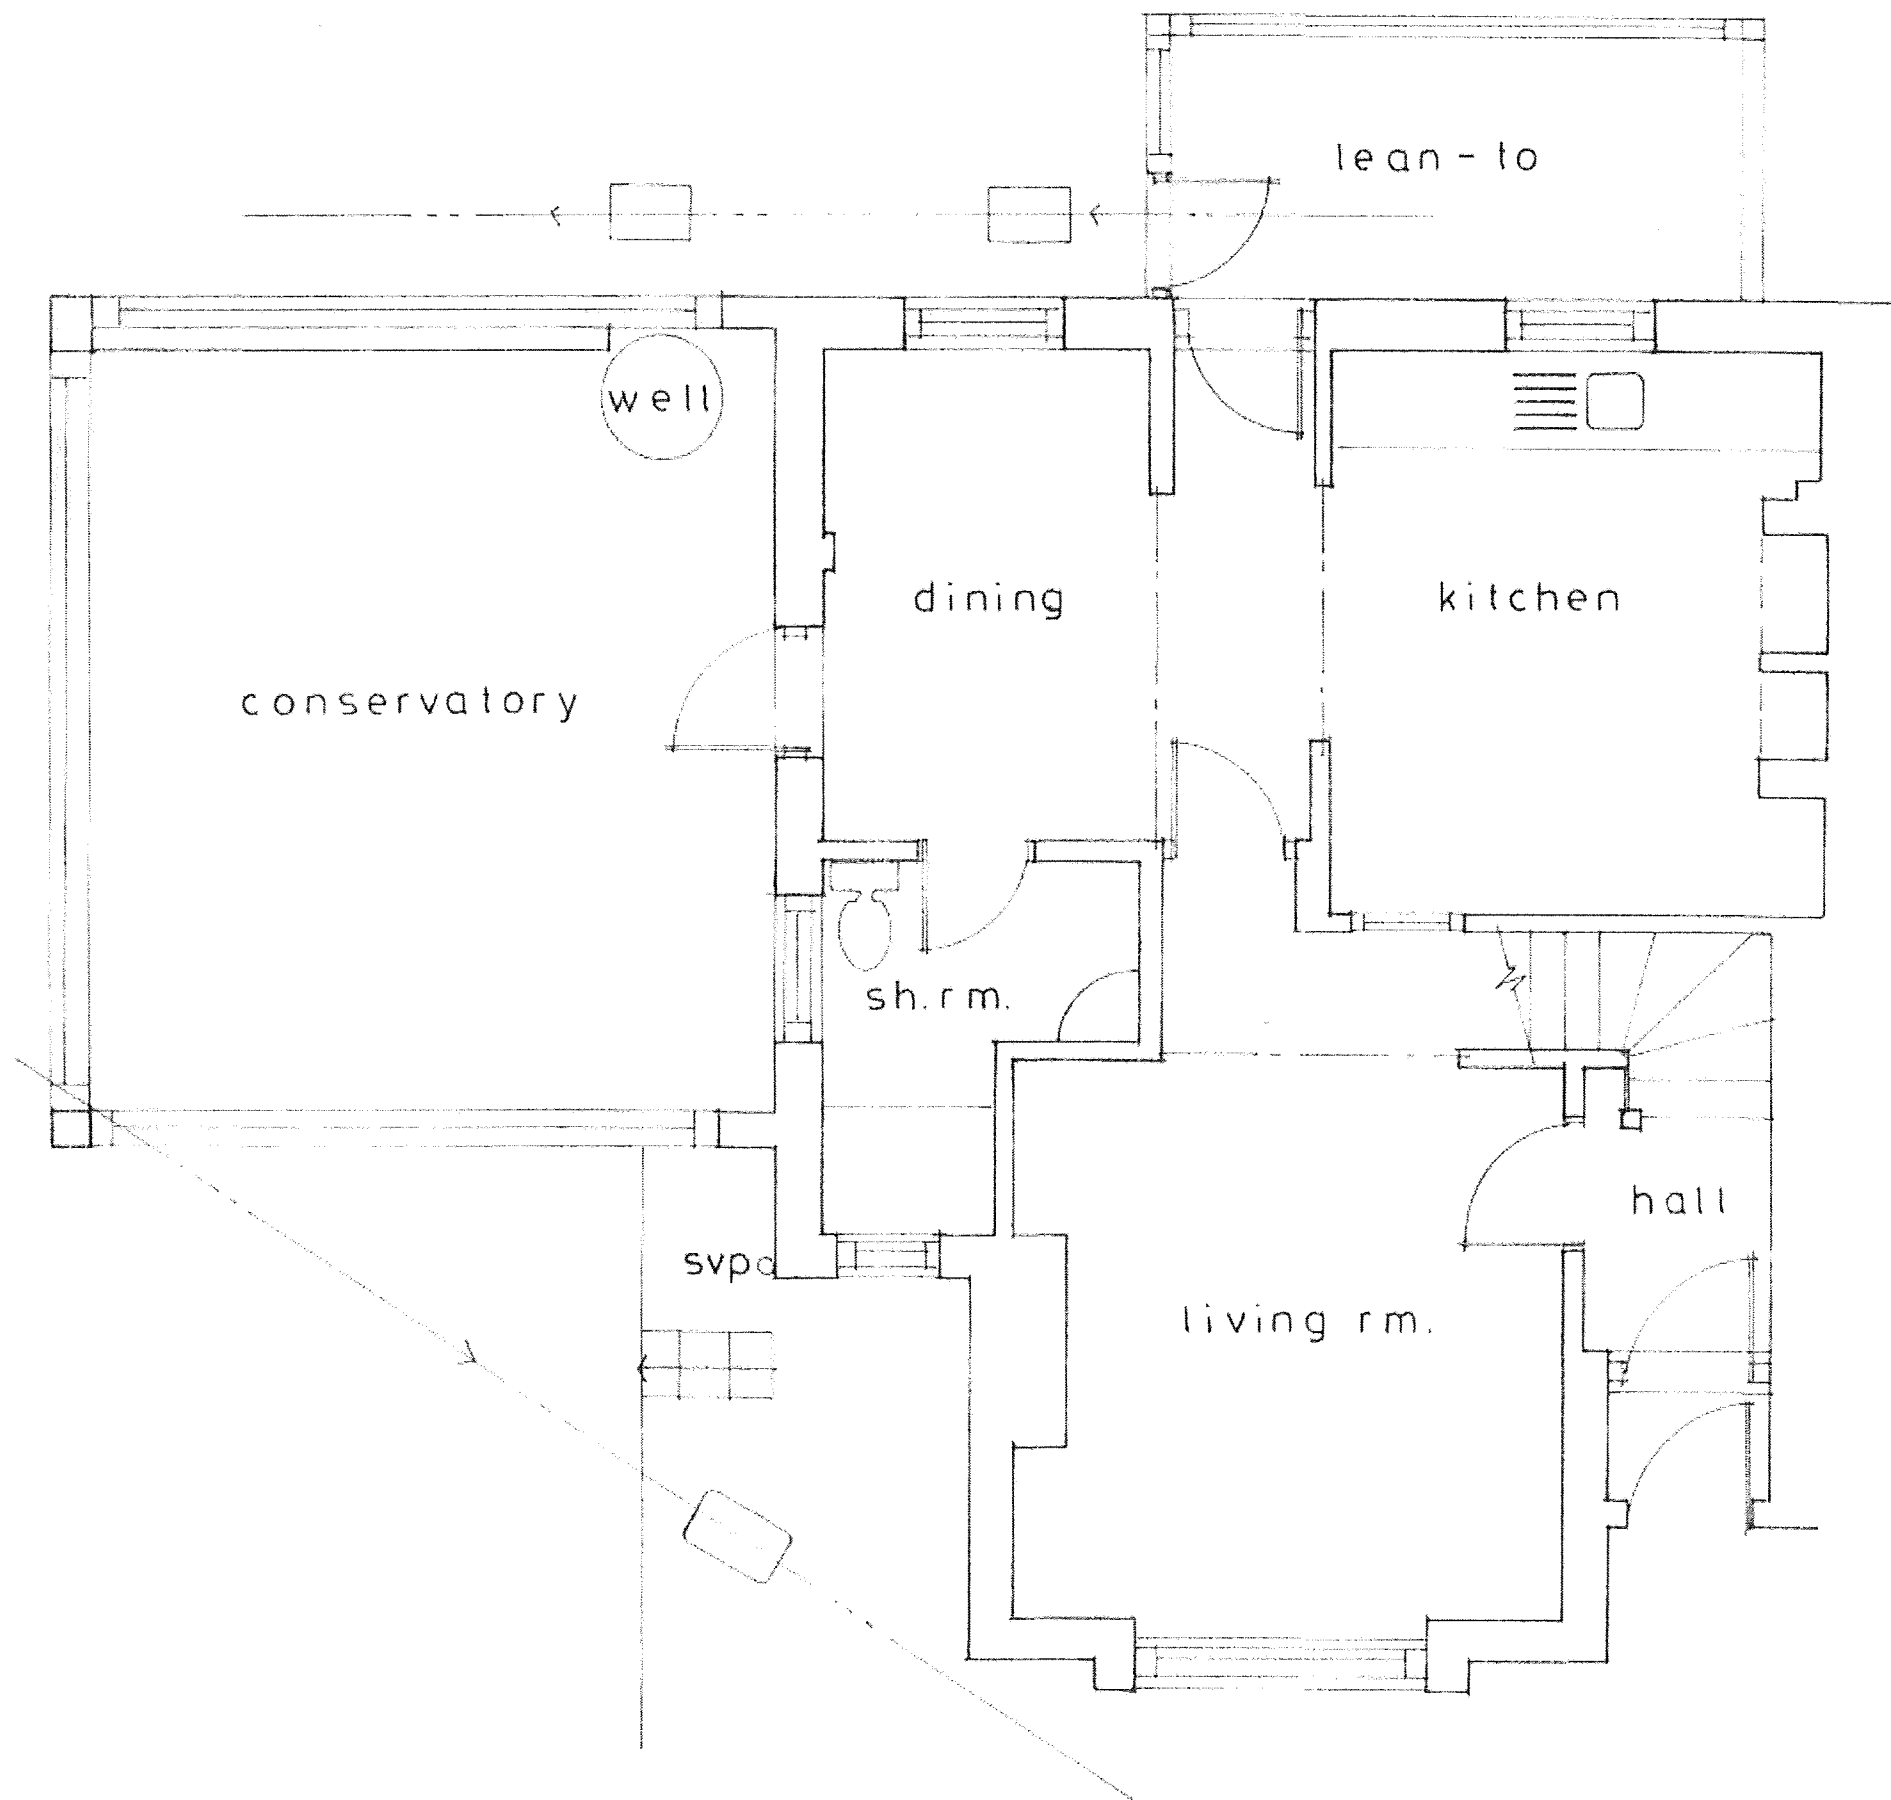

GROUND FLOOR AS EXISTING 1:50