


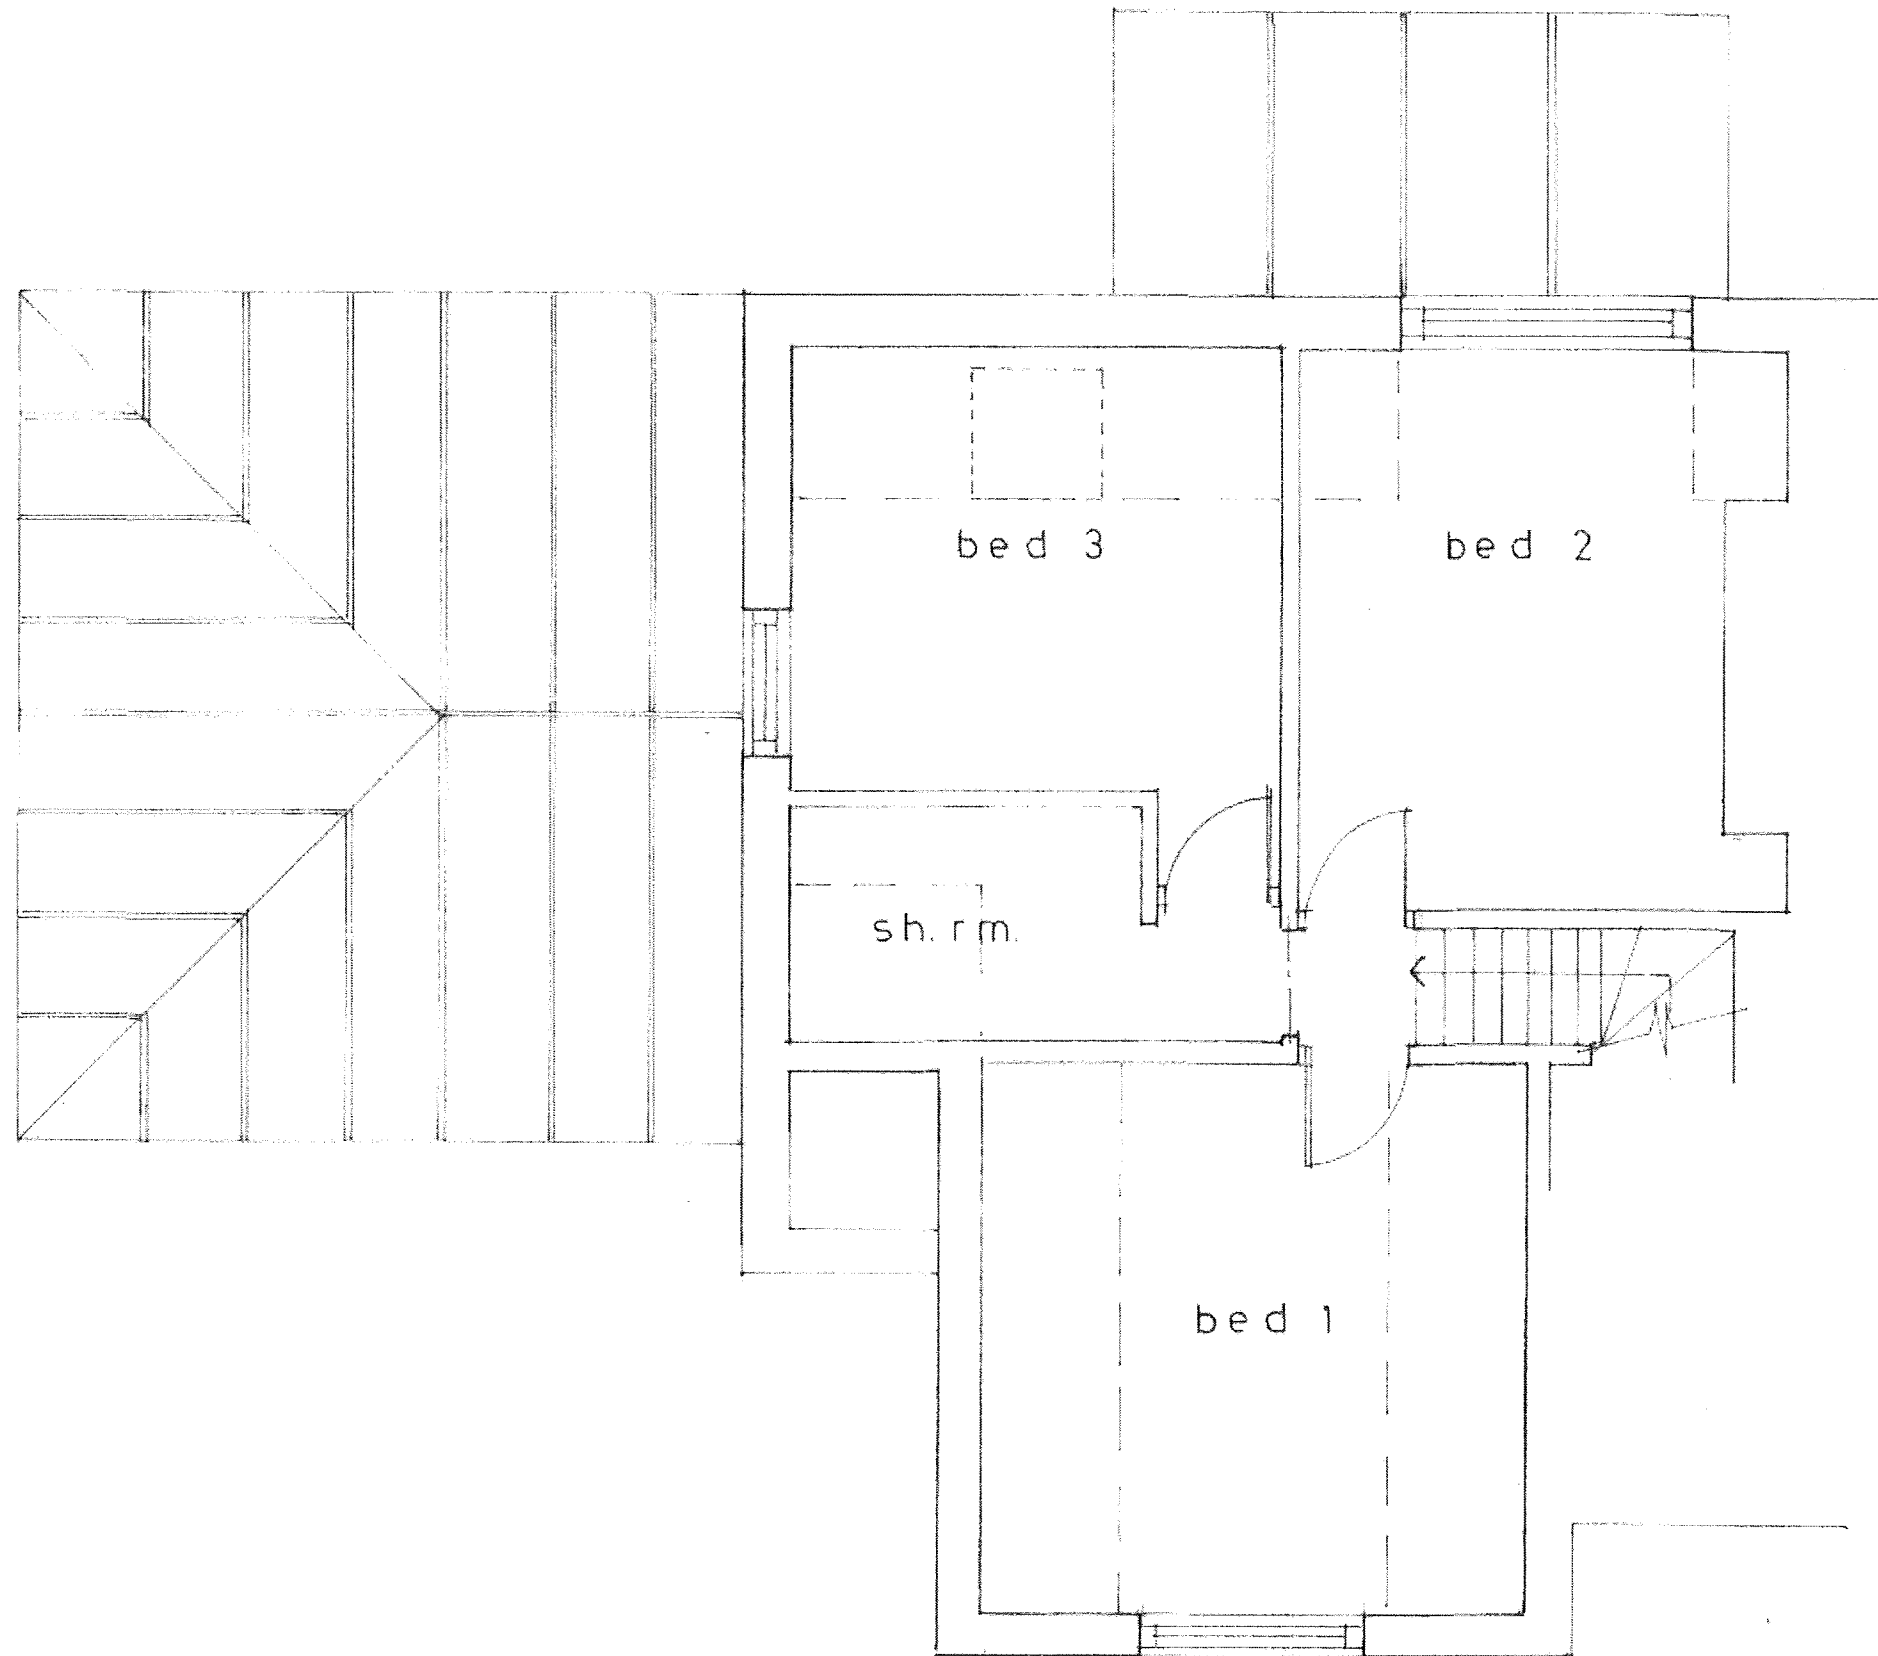

FIRST FLOOR PLANS AS EXISTING 1:50