


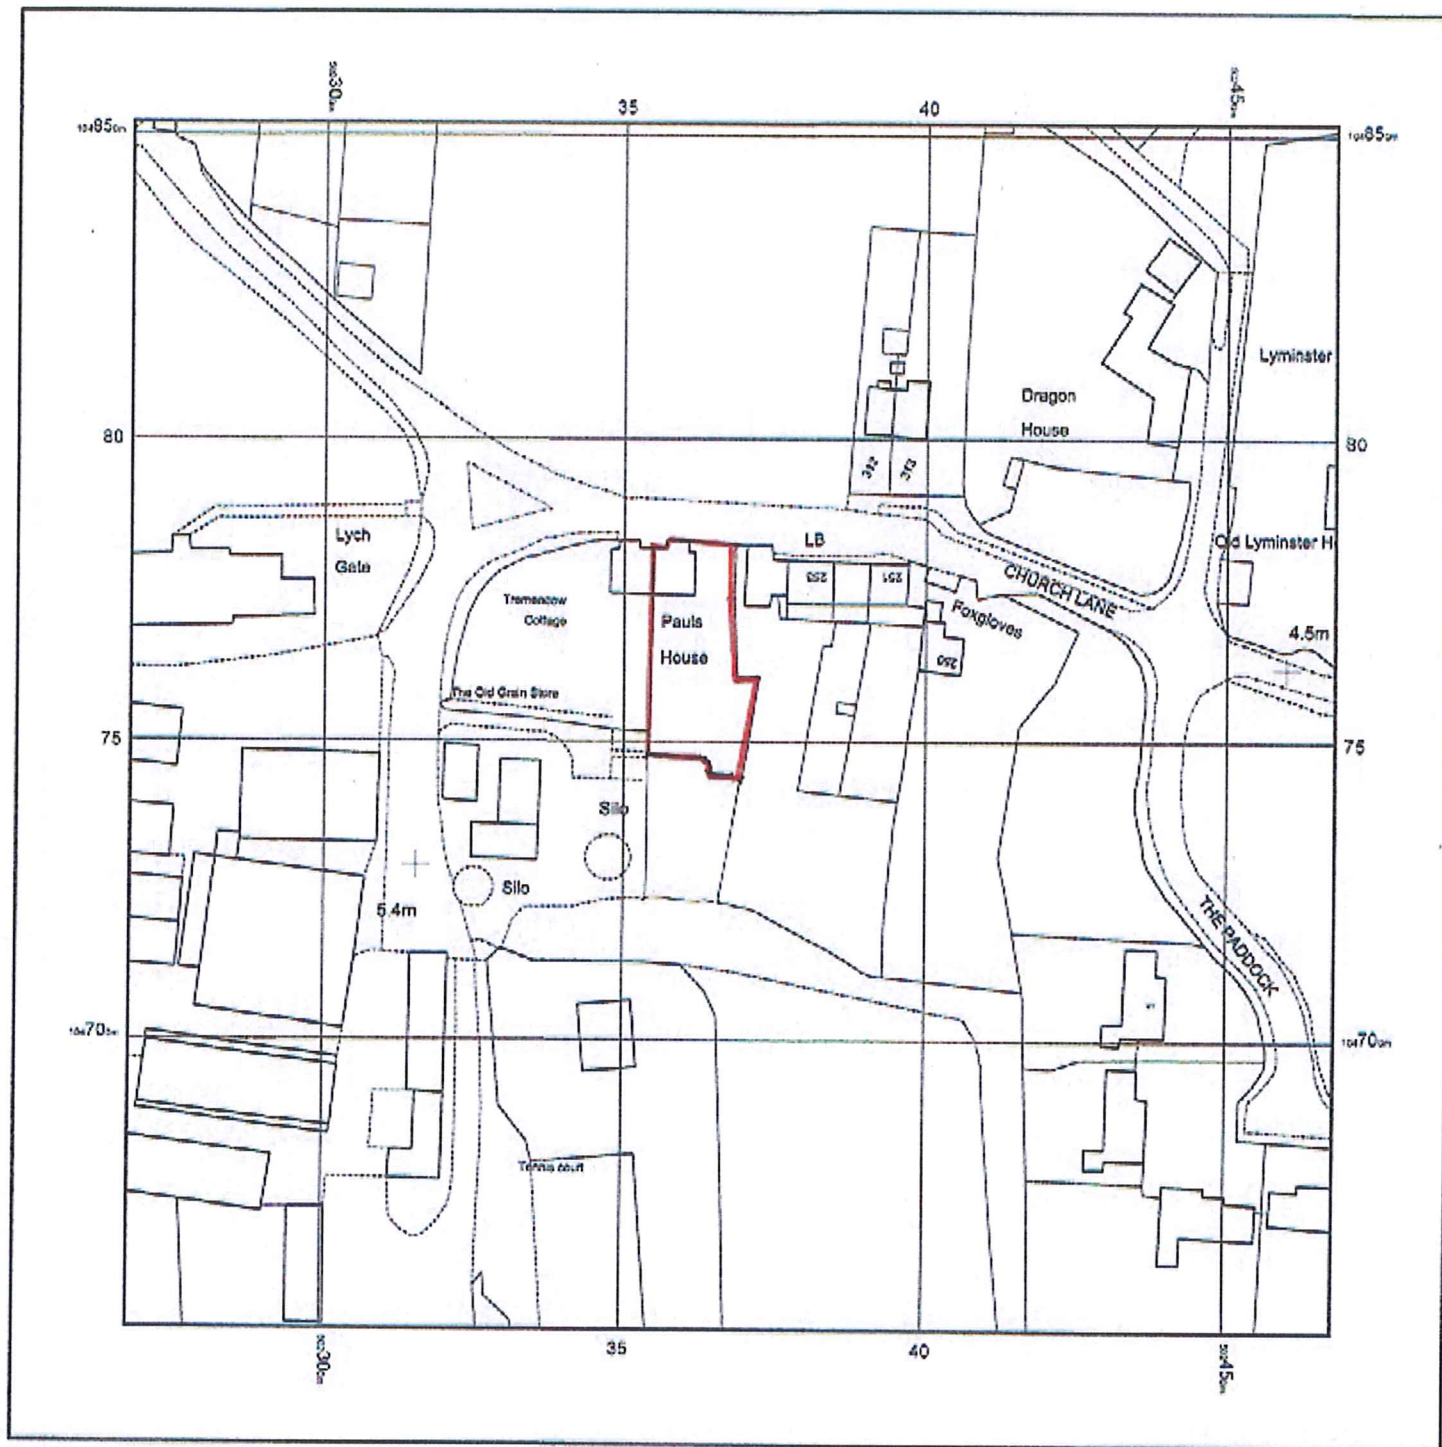

North
25m

Scale 1:1250



© Crown copyright and database rights 2017 Ordnance Survey 100048957. The representation of road, track or path is no evidence of a boundary or right of way. The representation of features as lines is no evidence of a property boundary.

Supplied by: www.ukmapcentre.com
Serial No: 107465
Centre Coordinates: 502368, 104752
Production Date: 23/01/2017 17:18:25