

1

2

3

4

5

6




7

8

9

10

11

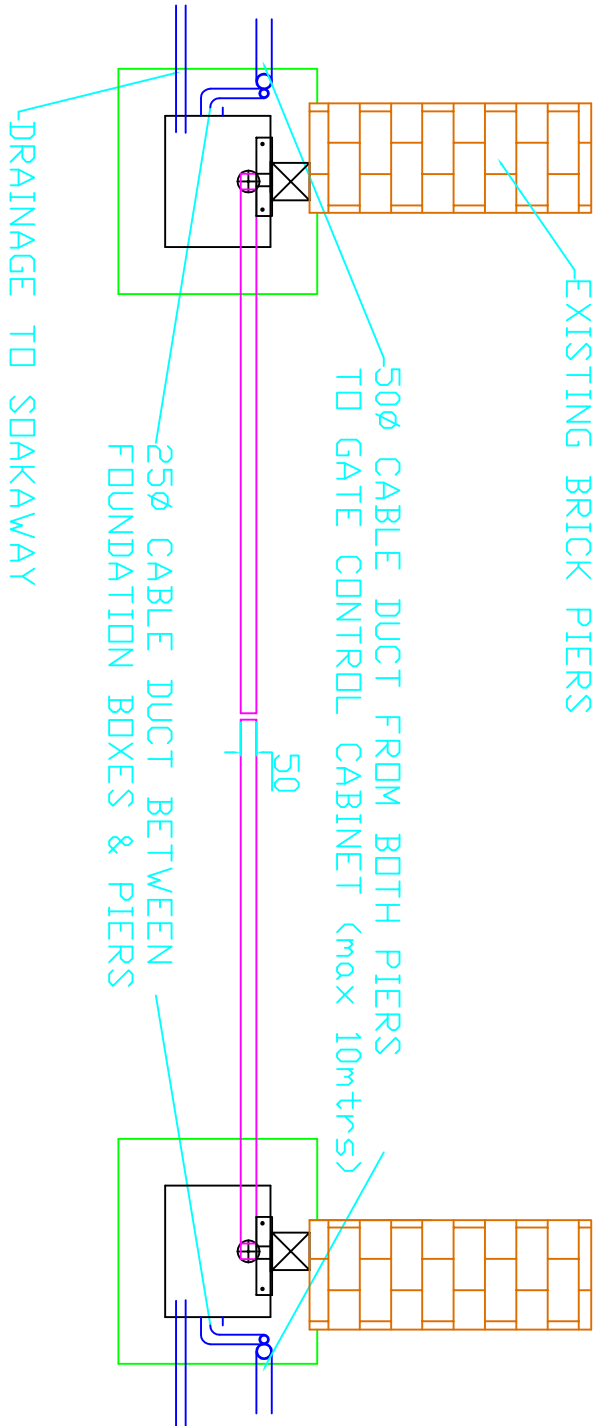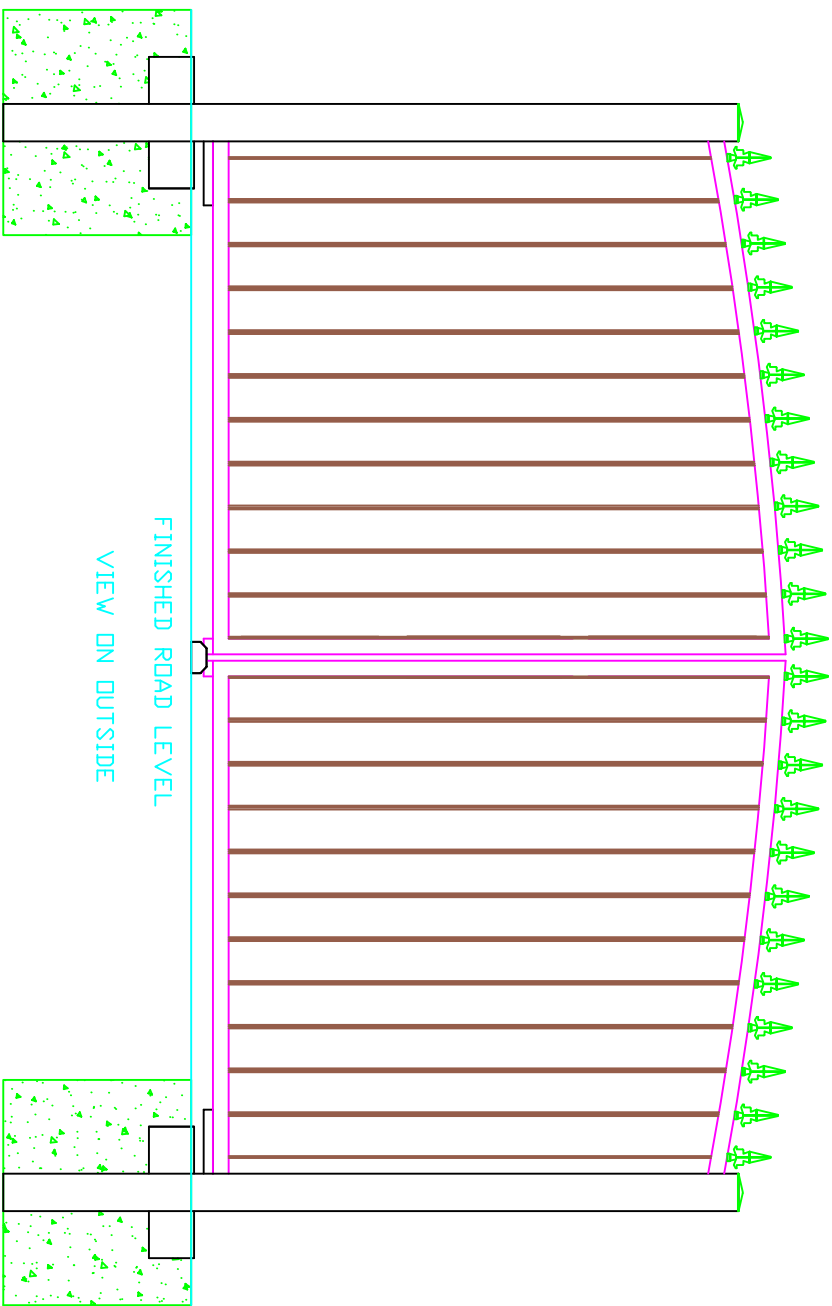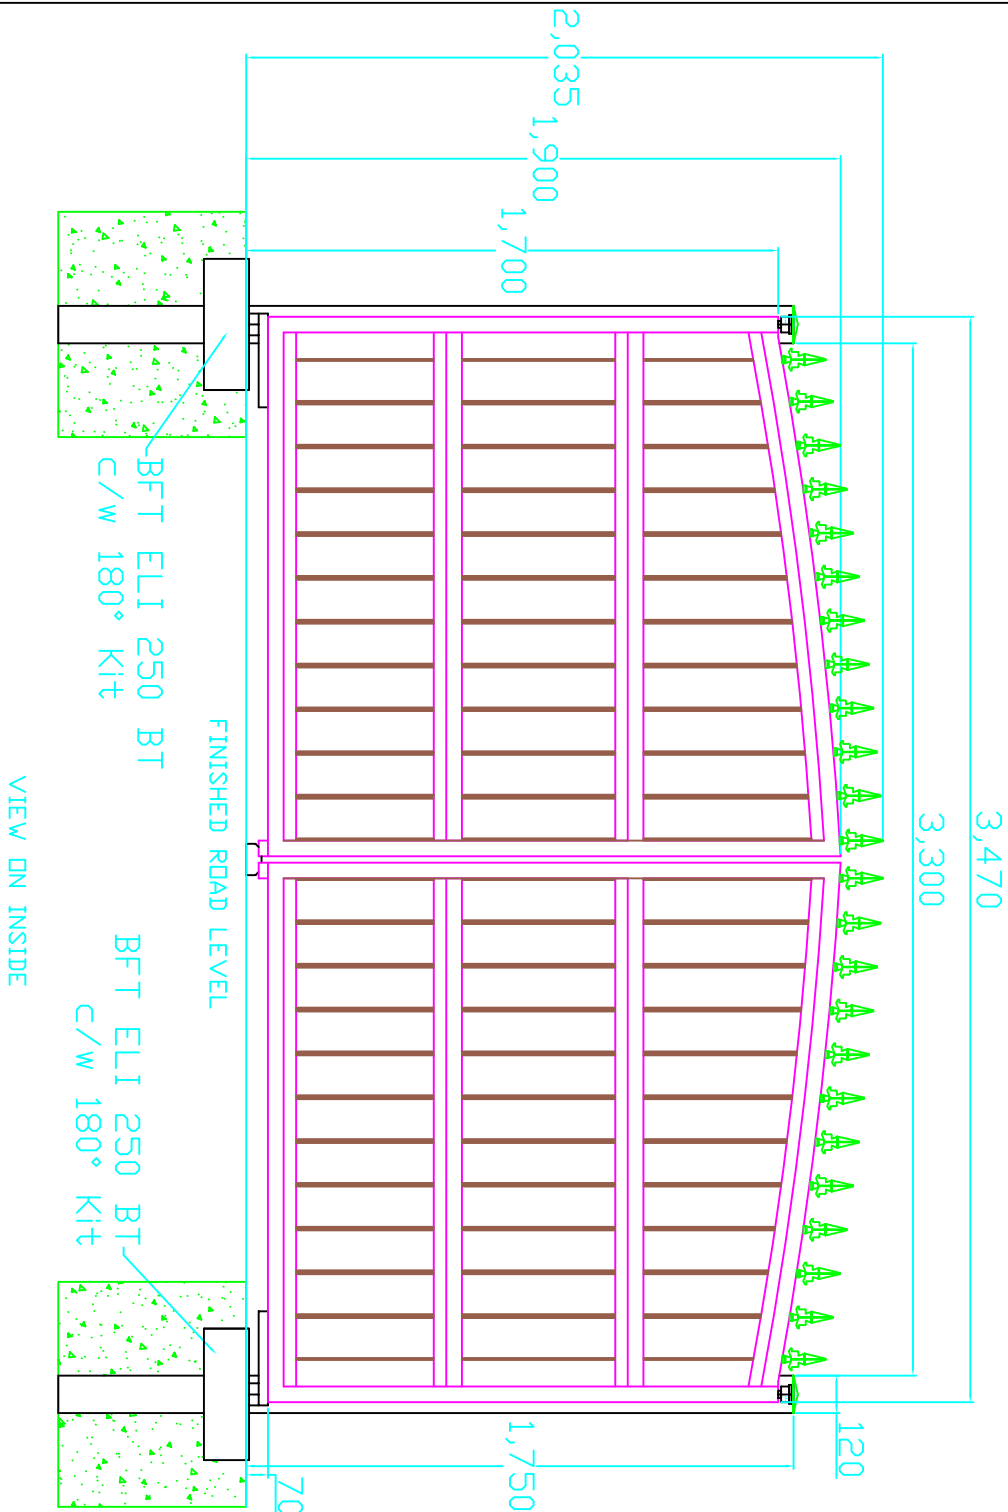

				DRAWN MECP	
				DATE 23.01.18	
				CHK'D	
				APP'D	
CHANGE		ISSUE	DATE	C/N	SIG'N
FRONTLINE AUTOMATION					
UNITS 41 & 42, BOLNEY GRANGE BUSINESS PARK					
TEL: 01444 248292 FAX: 01444 870936					
EMAIL: SALES@frontline-auto.com					
TITLE					
LYMINSTER HOUSE					
ENTRANCE GATES					
CONTRACTOR					
DRAWING NUMBER					ISSUE
2018					1
ALL RIGHTS RESERVED					