
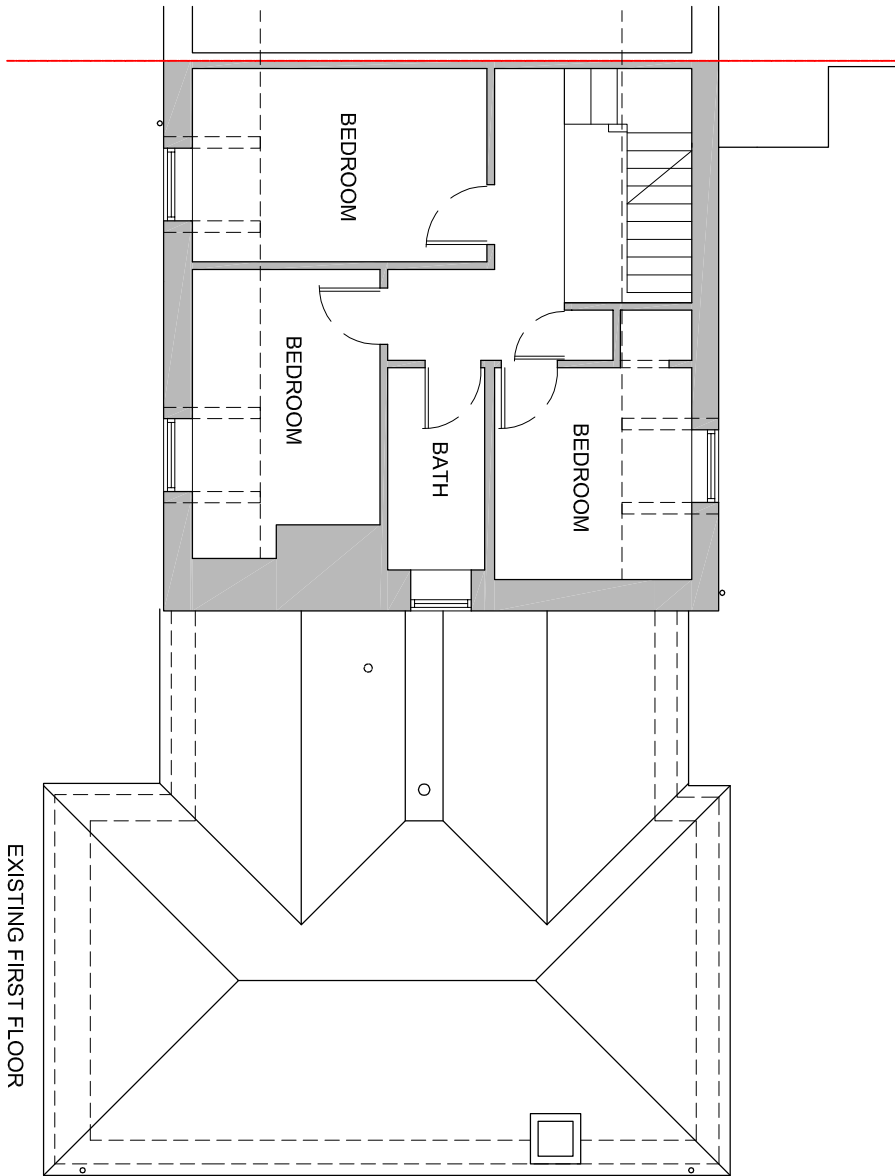
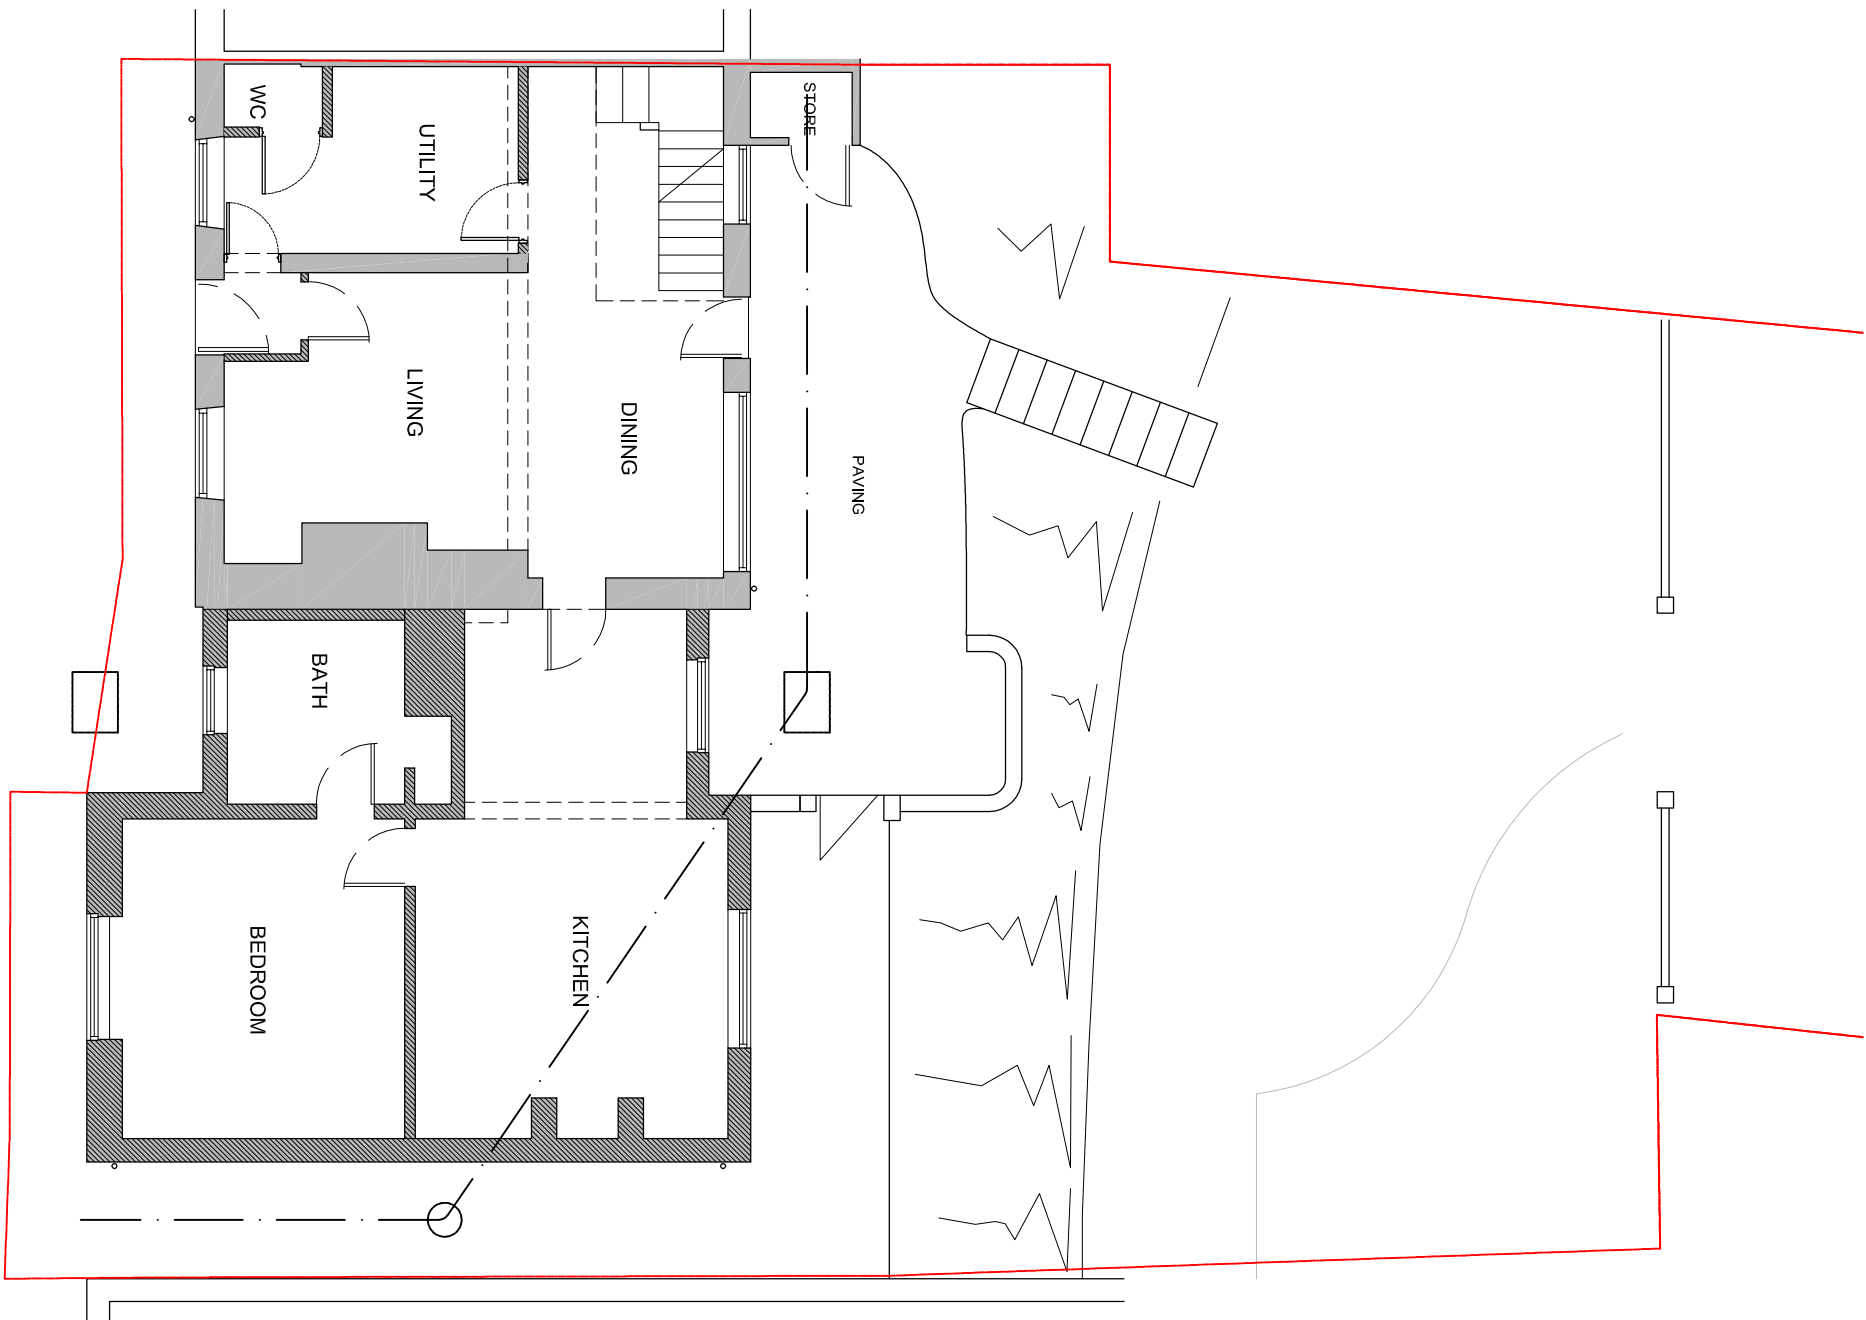
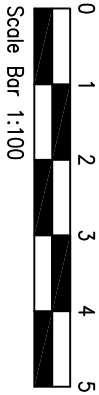


This drawing is to be read in conjunction with all other relevant drawings and specifications. Do not scale from this drawing (unless for planning purposes). Use figured dimensions only. All levels and dimensions to be checked on site prior to commencement of works on site. All dimensional discrepancies are to be brought to the immediate attention of the officer. Responsibility cannot be accepted for alteration and/or deviation from this design without prior written consent. Copyright reserved.

This drawing may only be used under license for the client and location specified in the title block. It may not be copied or disclosed to any other third party without written consent. It is the responsibility of the Client to check Local Authorities are correctly indicated and that relevant Party Wall Notices (usually served via a Surveyor) have been served and that relevant Party Wall Notices (usually served via a Surveyor) have been served to adjoining neighbours prior to any commencement of works. No responsibility will be held by S. Harvey for any failure in the above.

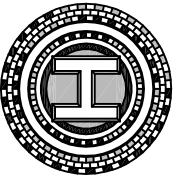

PLANNING

		S. Harvey 2 Greenfield Way, Storrington, West Sussex, RH20 4PY T: 07833 178649 E: simonharvey@hotmail.com	
Client: Mr & Mrs Messenger		Project: Single storey rear extension and first floor side extension & alterations	
Address: 253 Church Lane, Lymminster, West Sussex, BN17 7QJ		Drawing Title: EXISTING PLANS	
Drawing Number: 28_102		Date: November 2018	
Scale: 1:100 @A3		ARUN DISTRICT COUNCIL LY/4/19/HH	