

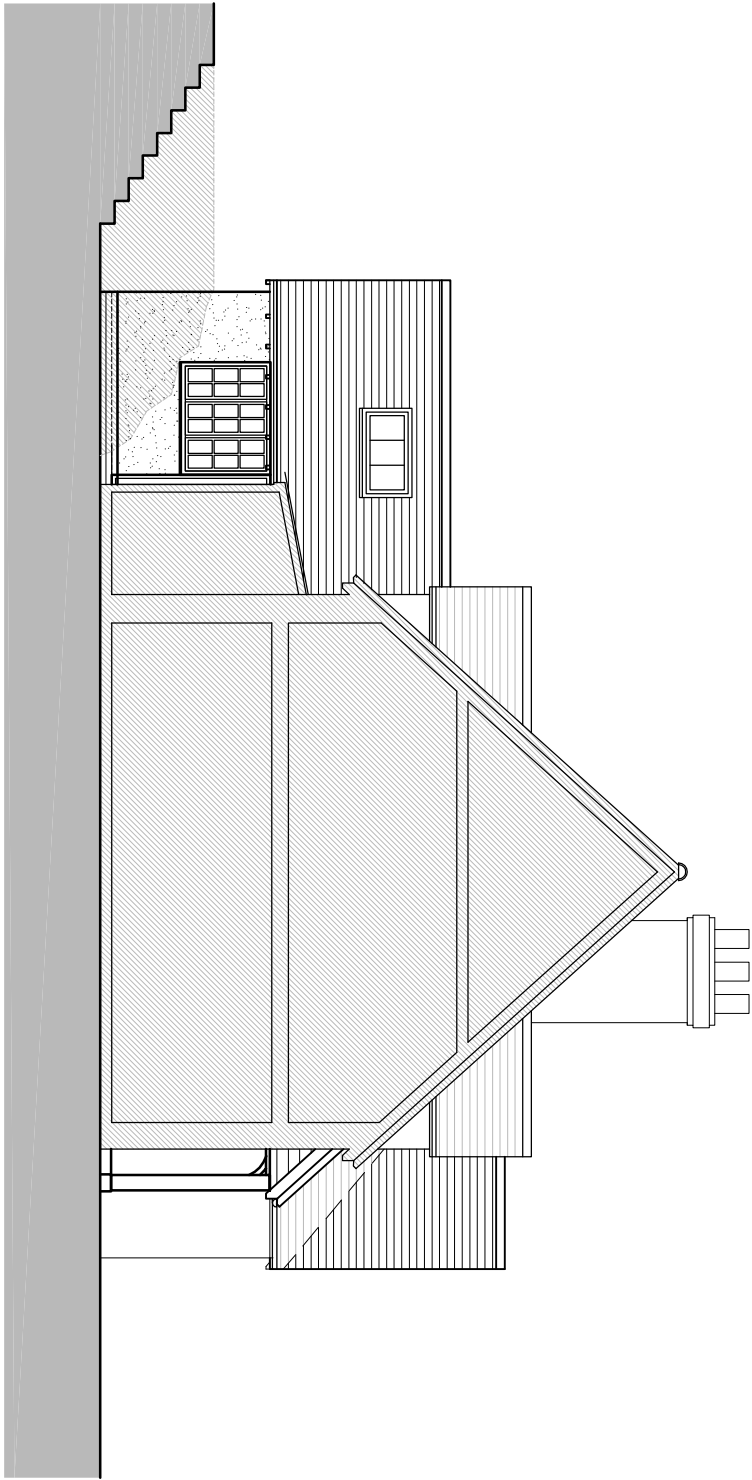


This drawing is to be read in conjunction with all other relevant drawings and specifications. Do not scale from this drawing (Unless for planning purposes). Use figured dimensions only. All levels and dimensions to be checked on site prior to commencement of works on site. All dimensional discrepancies are to be brought to the immediate attention of the officer. Responsibility cannot be accepted for alteration and/or deviation from this design without prior written consent. Copyright reserved.

This drawing may only be used under license for the client and location specified in the title block. It may not be copied or disclosed to any other third party without prior written consent. It is the responsibility of the client to check Local Authorities are correctly indicated and that relevant Party Wall Notices (usually served via a Surveyor) where required have been served to adjoining neighbours prior to any commencement of works. No responsibility will be held by S. Harvey for any failure in the above.

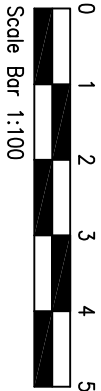


PROPOSED SIDE ELEVATION
(EAST)
TAKEN THROUGH NEIGHBOURS' PROPERTY

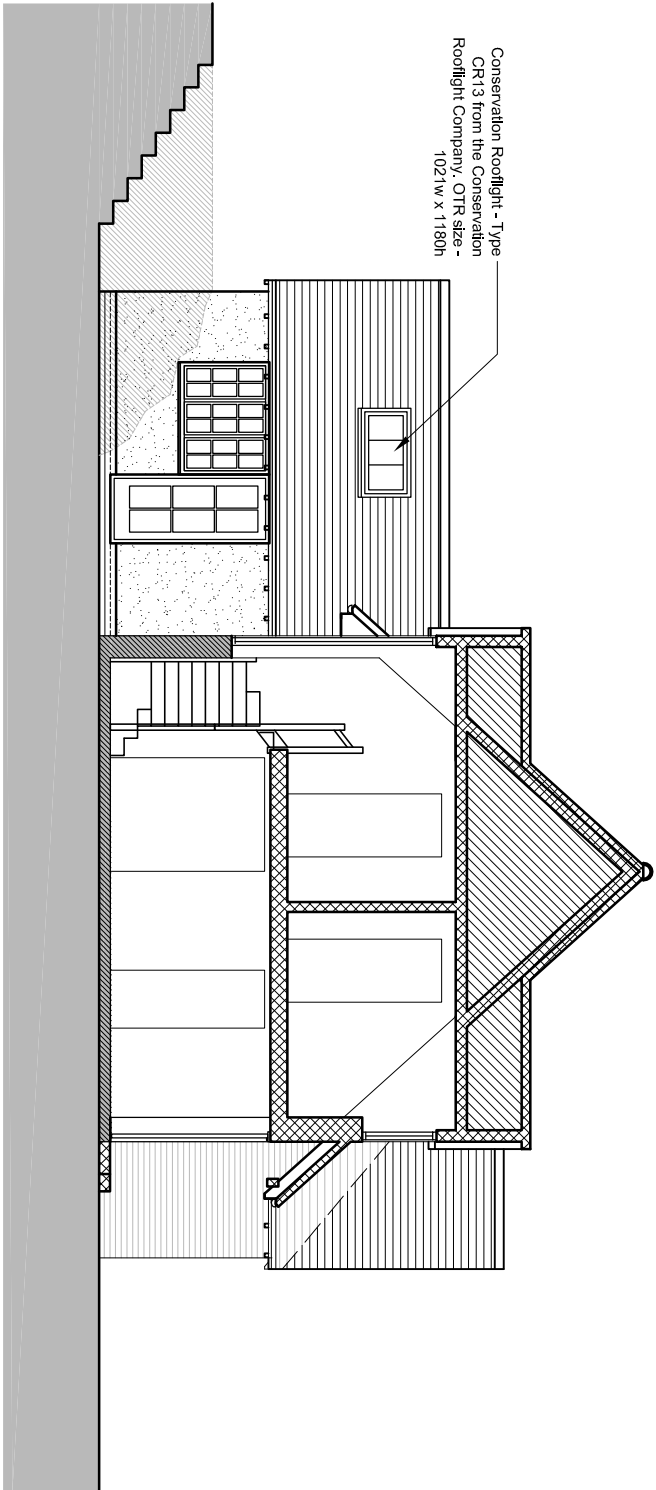

PROPOSED SECTION / PART ELEVATION

PLANNING

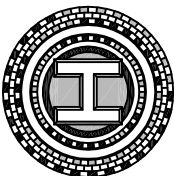Revision	
	S. Harvey 2 Greenfield Way, Storrington, West Sussex, RH20 4PY T: 07833 178649 E: simonharvey@hotmail.com
Client:	Mr & Mrs Messenger
Project:	Single storey rear extension and first floor side extension & alterations
Address:	253 Church Lane, Lymminster, West Sussex. BN17 7QJ
Drawing Title: PROPOSED ELEVATIONS	
SHEET 2 OF 2	
Drawing Number:	28_106
Date:	November 2018
	Scale: 1:100 @A3

RUN DISTRICT COUNCIL LY7/419/HH