
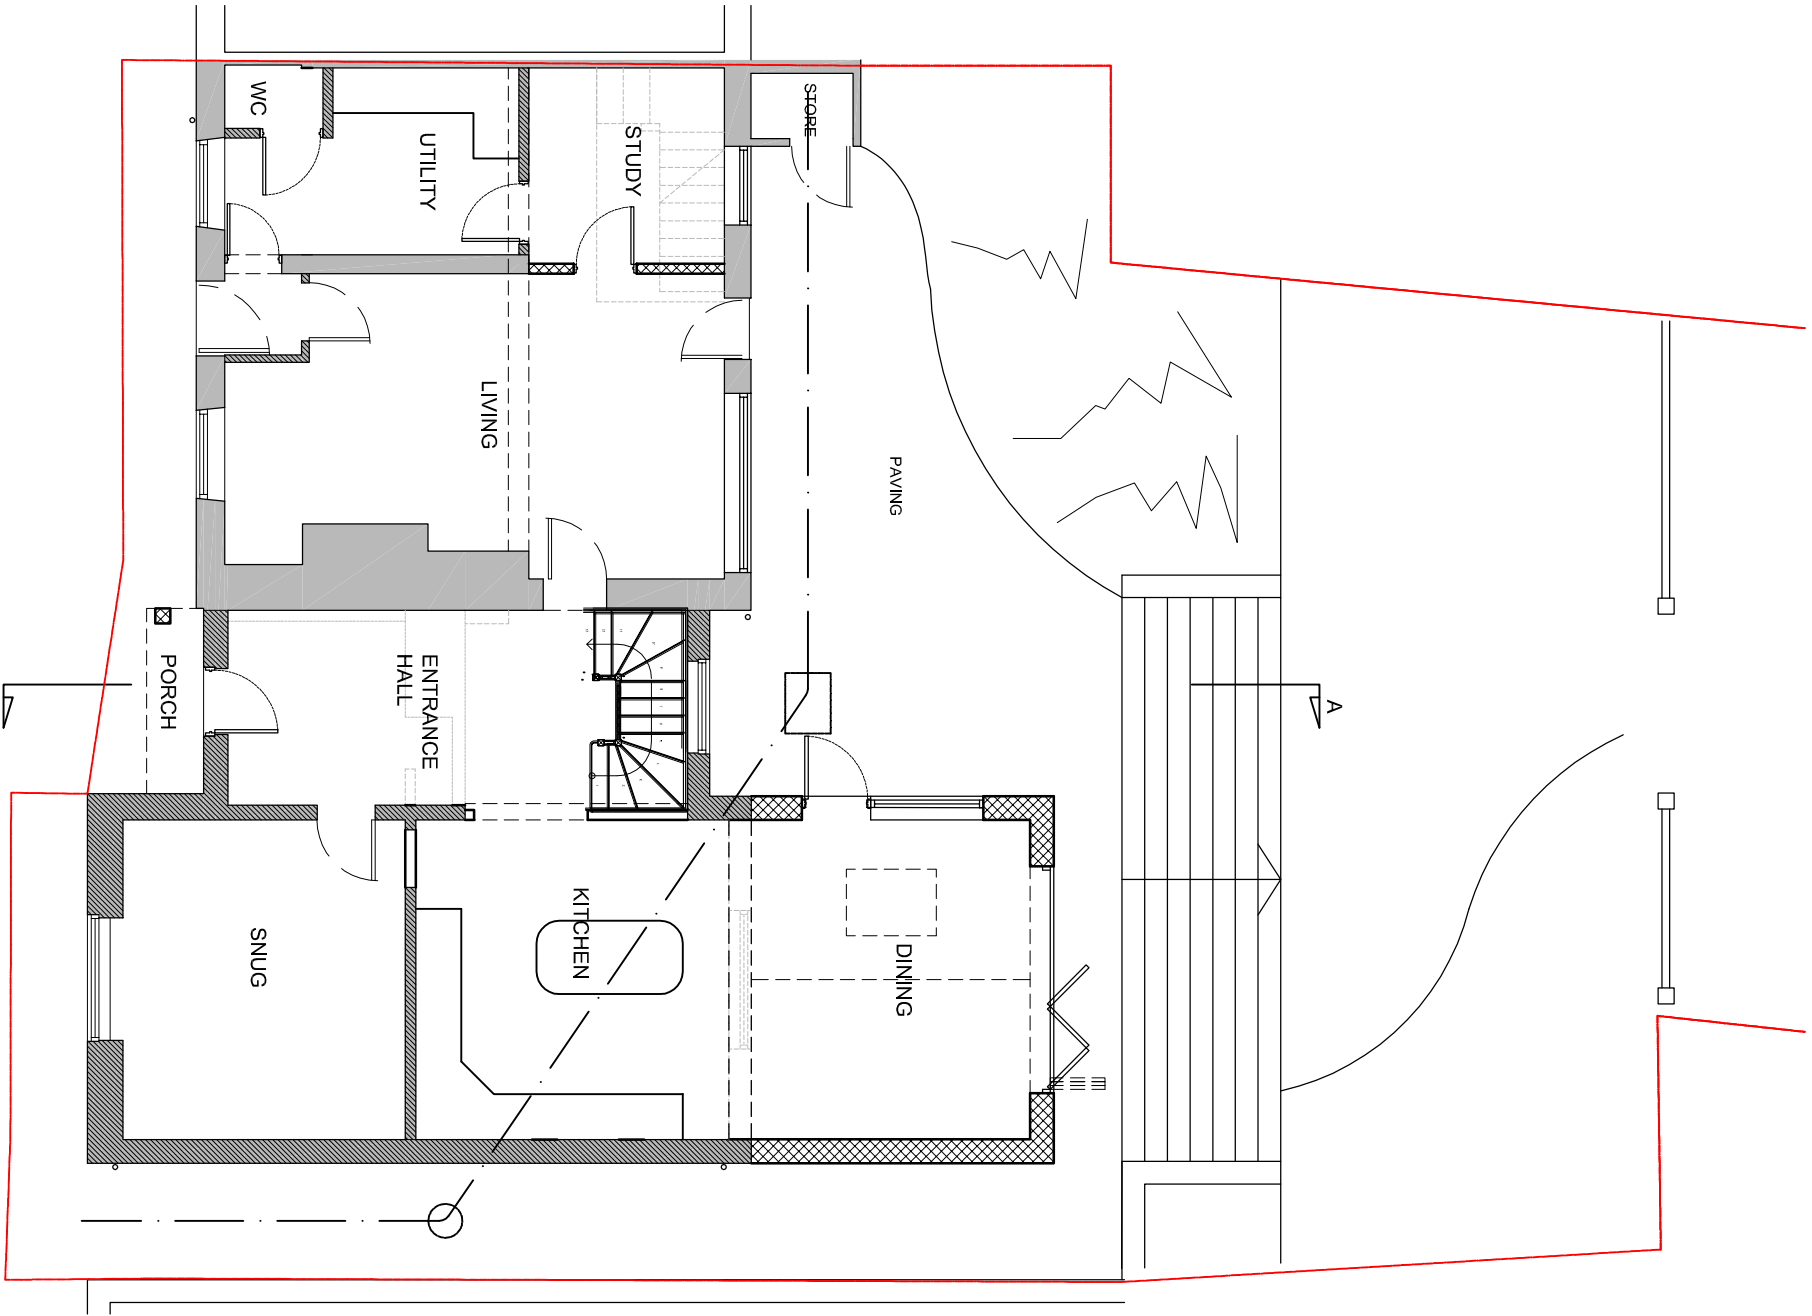




This drawing is to be read in conjunction with all other relevant drawings and specifications. Do not scale from this drawing (unless for planning purposes). Use figured dimensions only. All levels and dimensions to be checked on site prior to commencement of works on site. All dimensional discrepancies are to be brought to the immediate attention of the applicant. Responsibility cannot be accepted for alteration and/or deviation from the design without prior written consent. Copyright reserved.

This drawing may only be used under license for the client and location specified in the title block. It may not be copied or disclosed to any other third party without written consent. It is the responsibility of the client to check that the drawings are correct, legible and that relevant Party Wall Notices (usually served via a Surveyor) were required have been served to adjoining neighbours prior to any commencement of works. No responsibility will be held by S. Harvey Ltd any failure in the above.

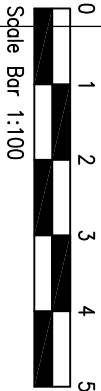

PROPOSED GROUND FLOOR

- EXISTING STRUCTURE (PRE - C.20TH)
- EXISTING STRUCTURE (ASSUMED C.20TH)
- PROPOSED WORKS

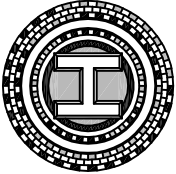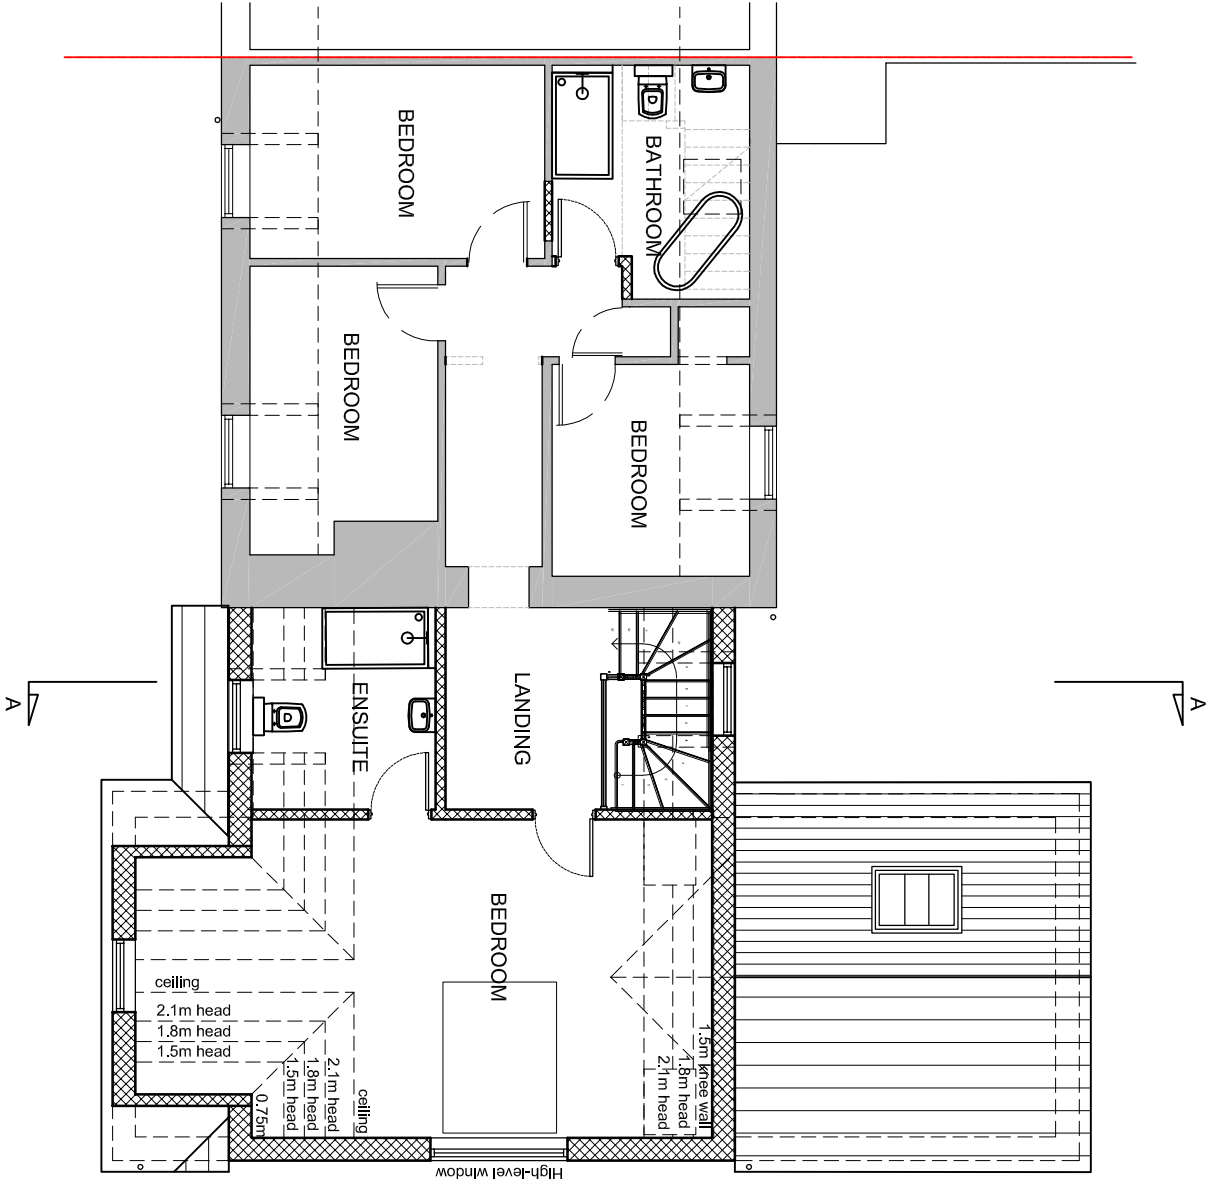

S. Harvey
2 Greenfield Way,
Storrington,
West Sussex,
RH20 4PY
T: 07833 178649
E: simonharvey@hotmail.com

Client: Mr & Mrs Messenger

Project: Single storey rear extension and first floor side extension & alterations

Address: 253 Church Lane,
Lymminster,
West Sussex,
BN17 7QJ

PLANNING

Drawing Title: PROPOSED PLANS

Drawing Number: 28_104

Date: November 2018 **Scale:** 1:100 @A3