

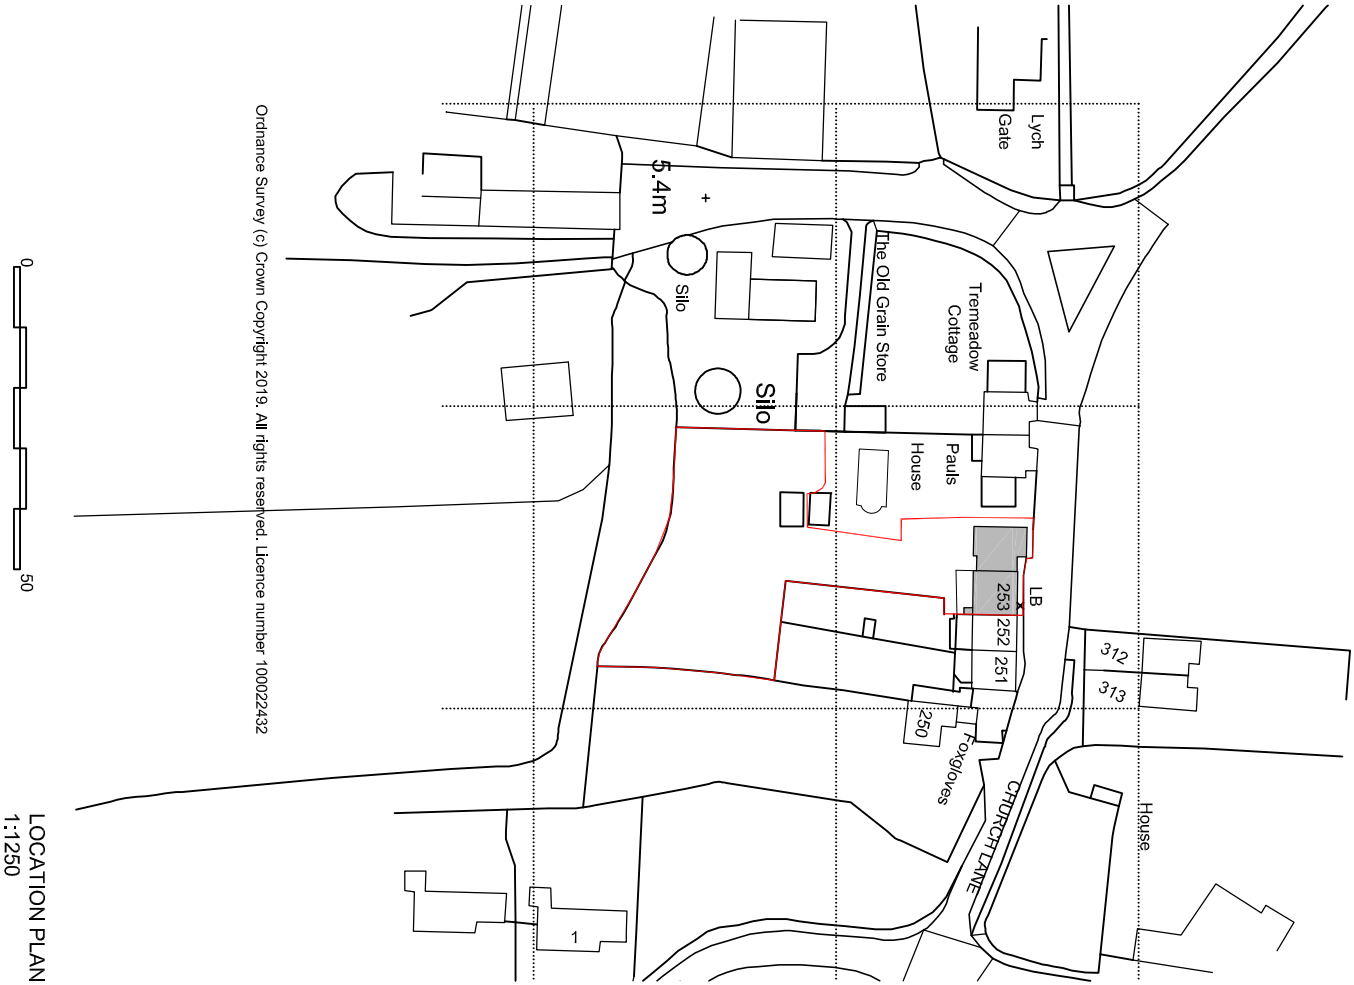


This drawing is to be read in conjunction with all other relevant drawings and specifications. Do not scale from this drawing (Unless for planning purposes). Use figured dimensions only. All levels and dimensions to be checked on site prior to commencement of works on site. All dimensions and dimensions are to be brought to the attention of the Client. Responsibility is accepted for attention and/or deviation from the design without prior knowledge. Copyright reserved. This drawing may only be used under licence for the client and location specified in the title block. It may not be copied or disclosed to any other party without prior written consent. It is the responsibility of the Client to check legal boundaries are correctly indicated and that relevant Party Wall Notices (usually served via a Surveyor) where required have been served to adjoining neighbours prior to any commencement of works. No responsibility will be held by S.Harvey for any failure in the above.

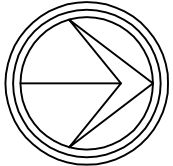


Ordnance Survey (c) Crown Copyright 2019. All rights reserved. Licence number 100022432

LOCATION PLAN
1:1/250

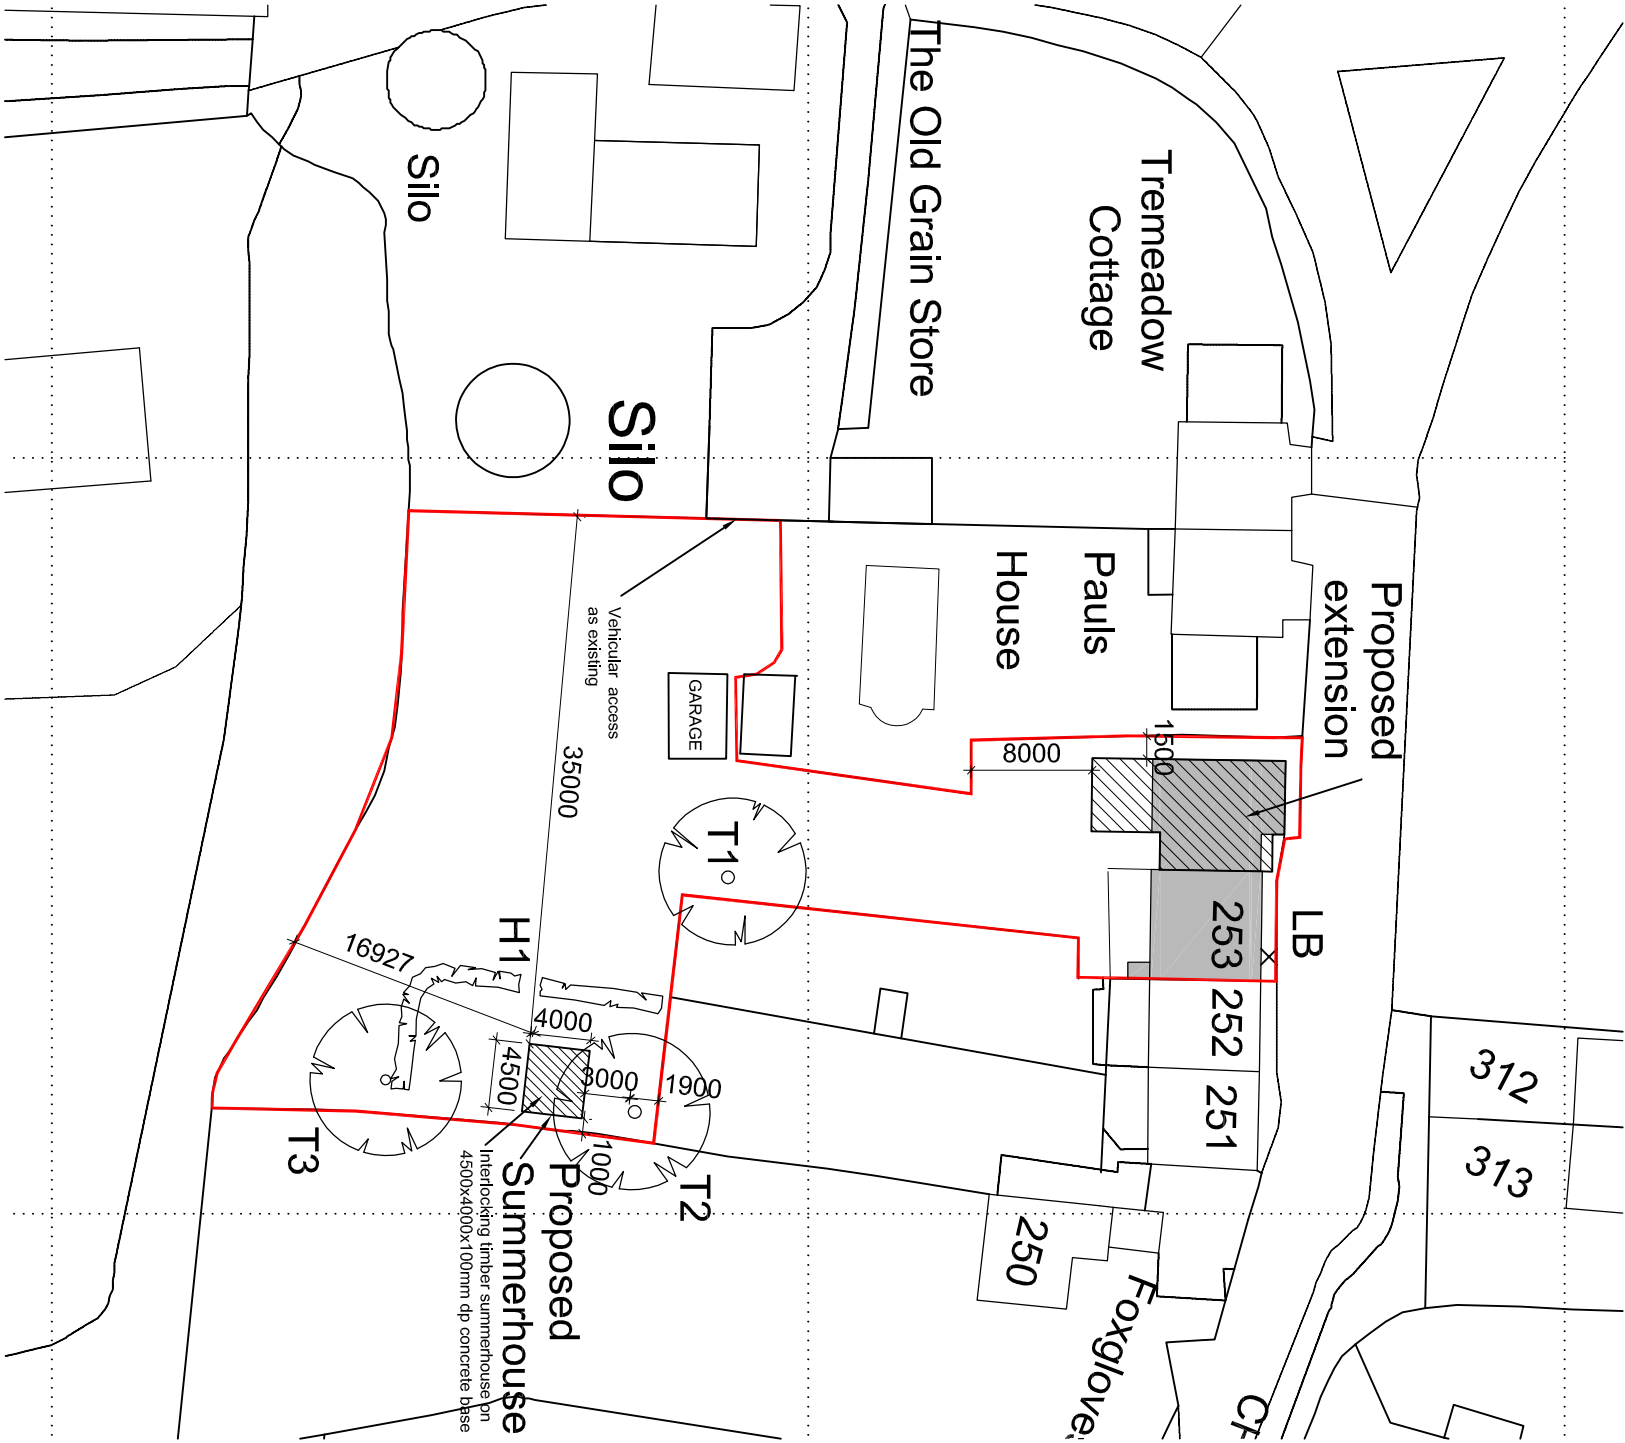

0 50
SITE BLOCK PLAN
1:500

PLANNING

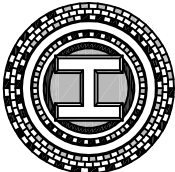		S.Harvey 2 Greenfield Way, Storrington, West Sussex, RH20 4PY T: 07833 178649 E: simonharvey@hotmail.com	
Client: Mr & Mrs Messenger			
Project: Single storey rear extension and two storey side extension.			
Address: 253 Church Lane, Lymminster, West Sussex. BN17 7QJ			
Drawing Title: SITE BLOCK & LOCATION PLANS			
Drawing Number: 28_101			
Date: November 2018		Scale: 1:100 @A3	

UN DISTRICT COUNCIL 4/19/HH