

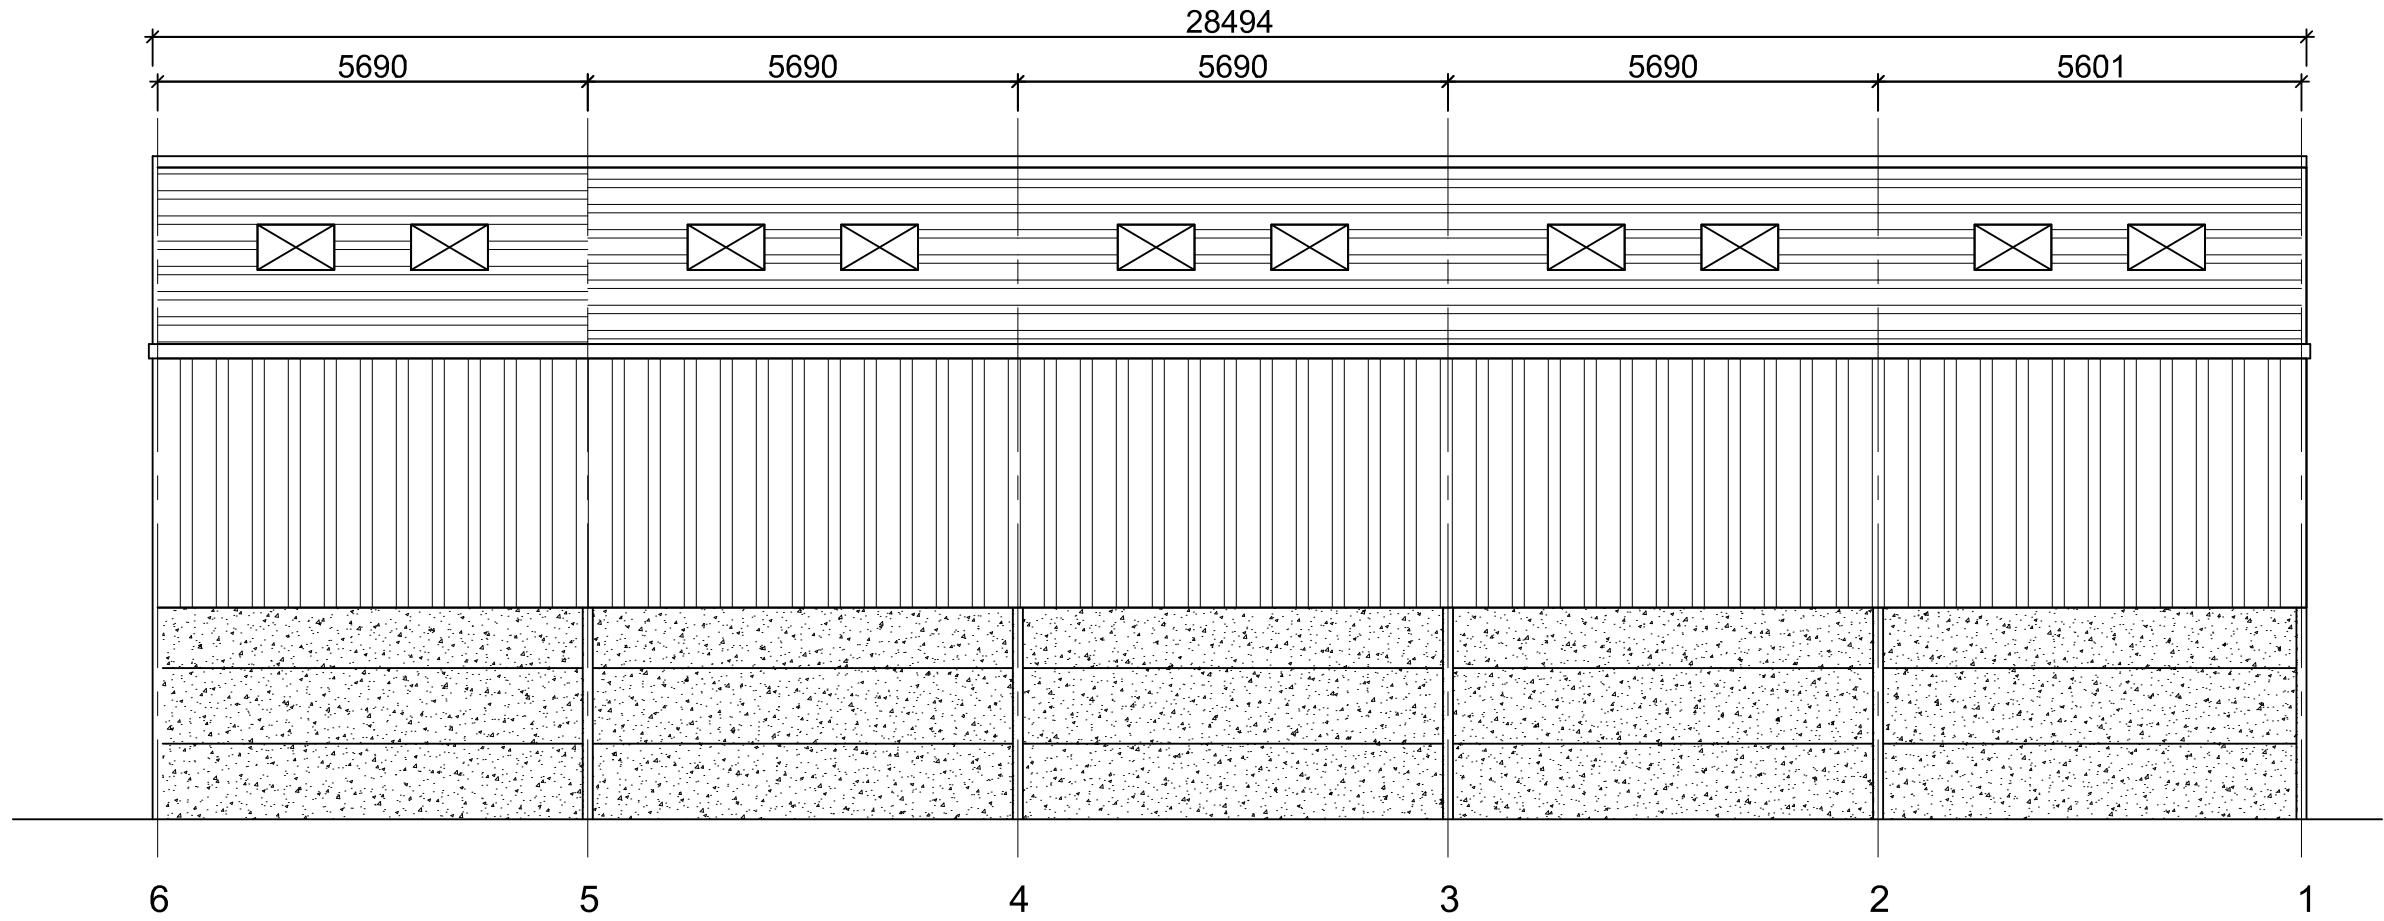


Side 2 elevation Grid Line D

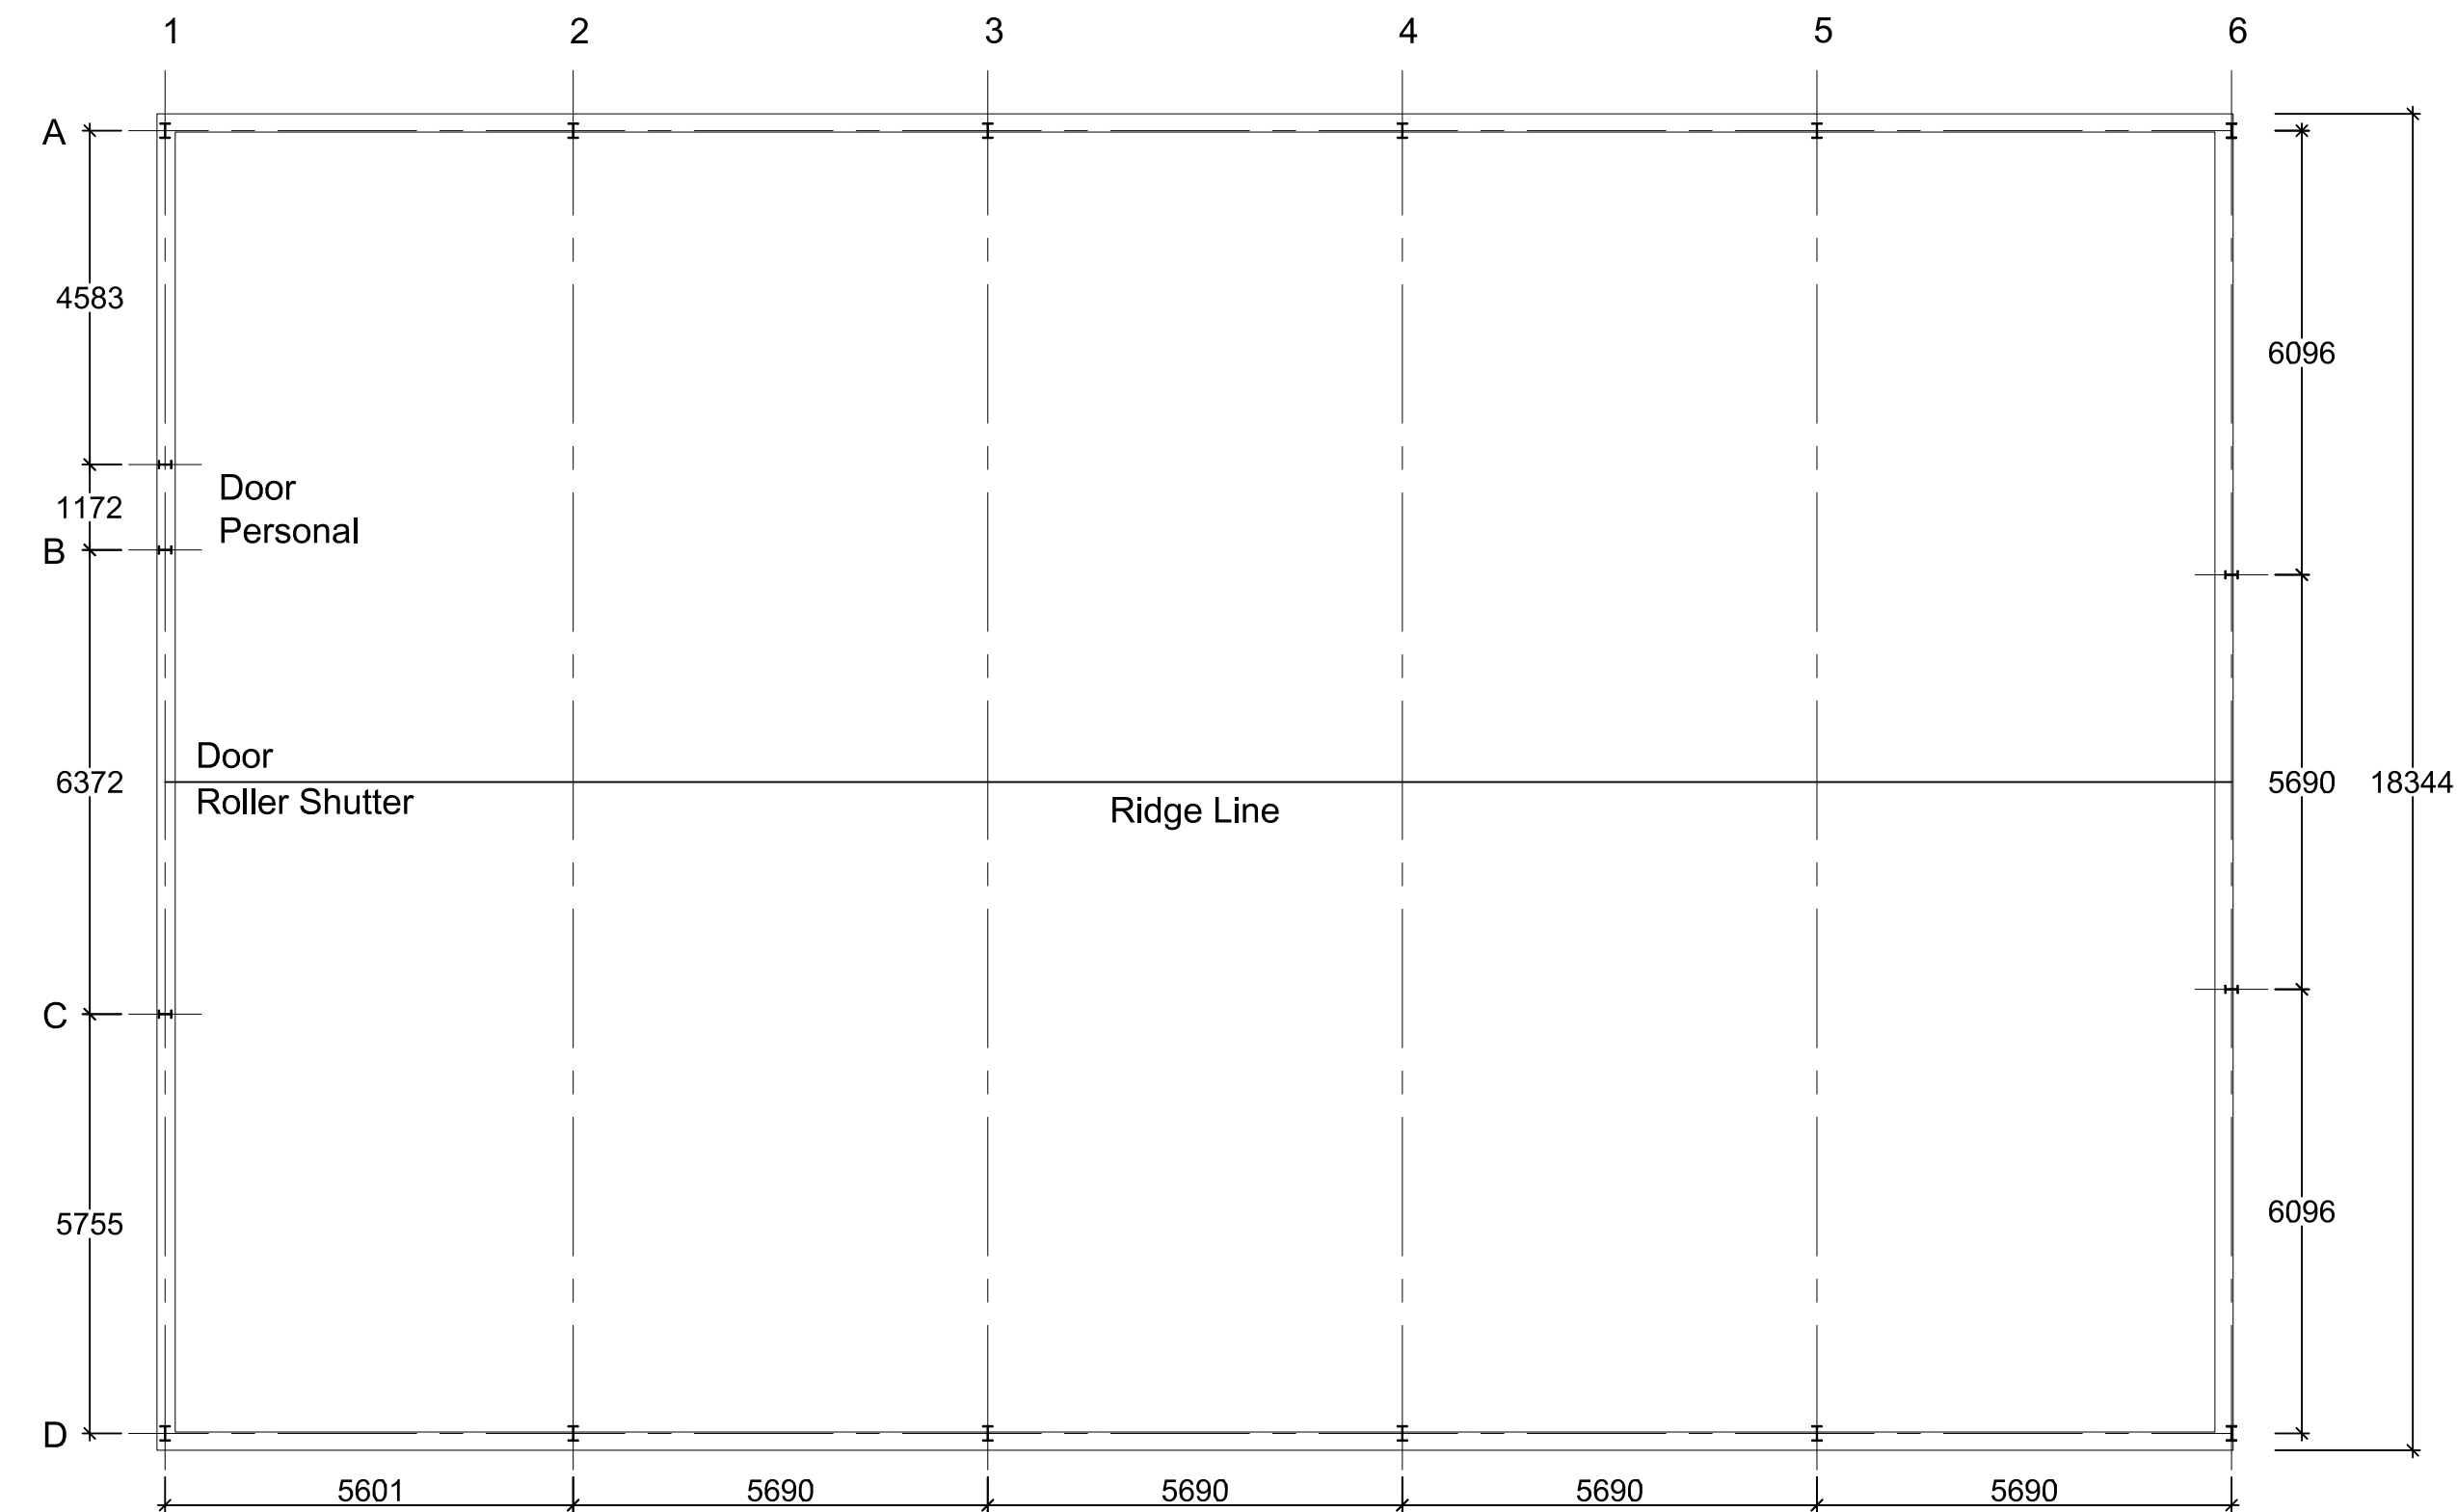


Side 1 Elevation Grid Line A

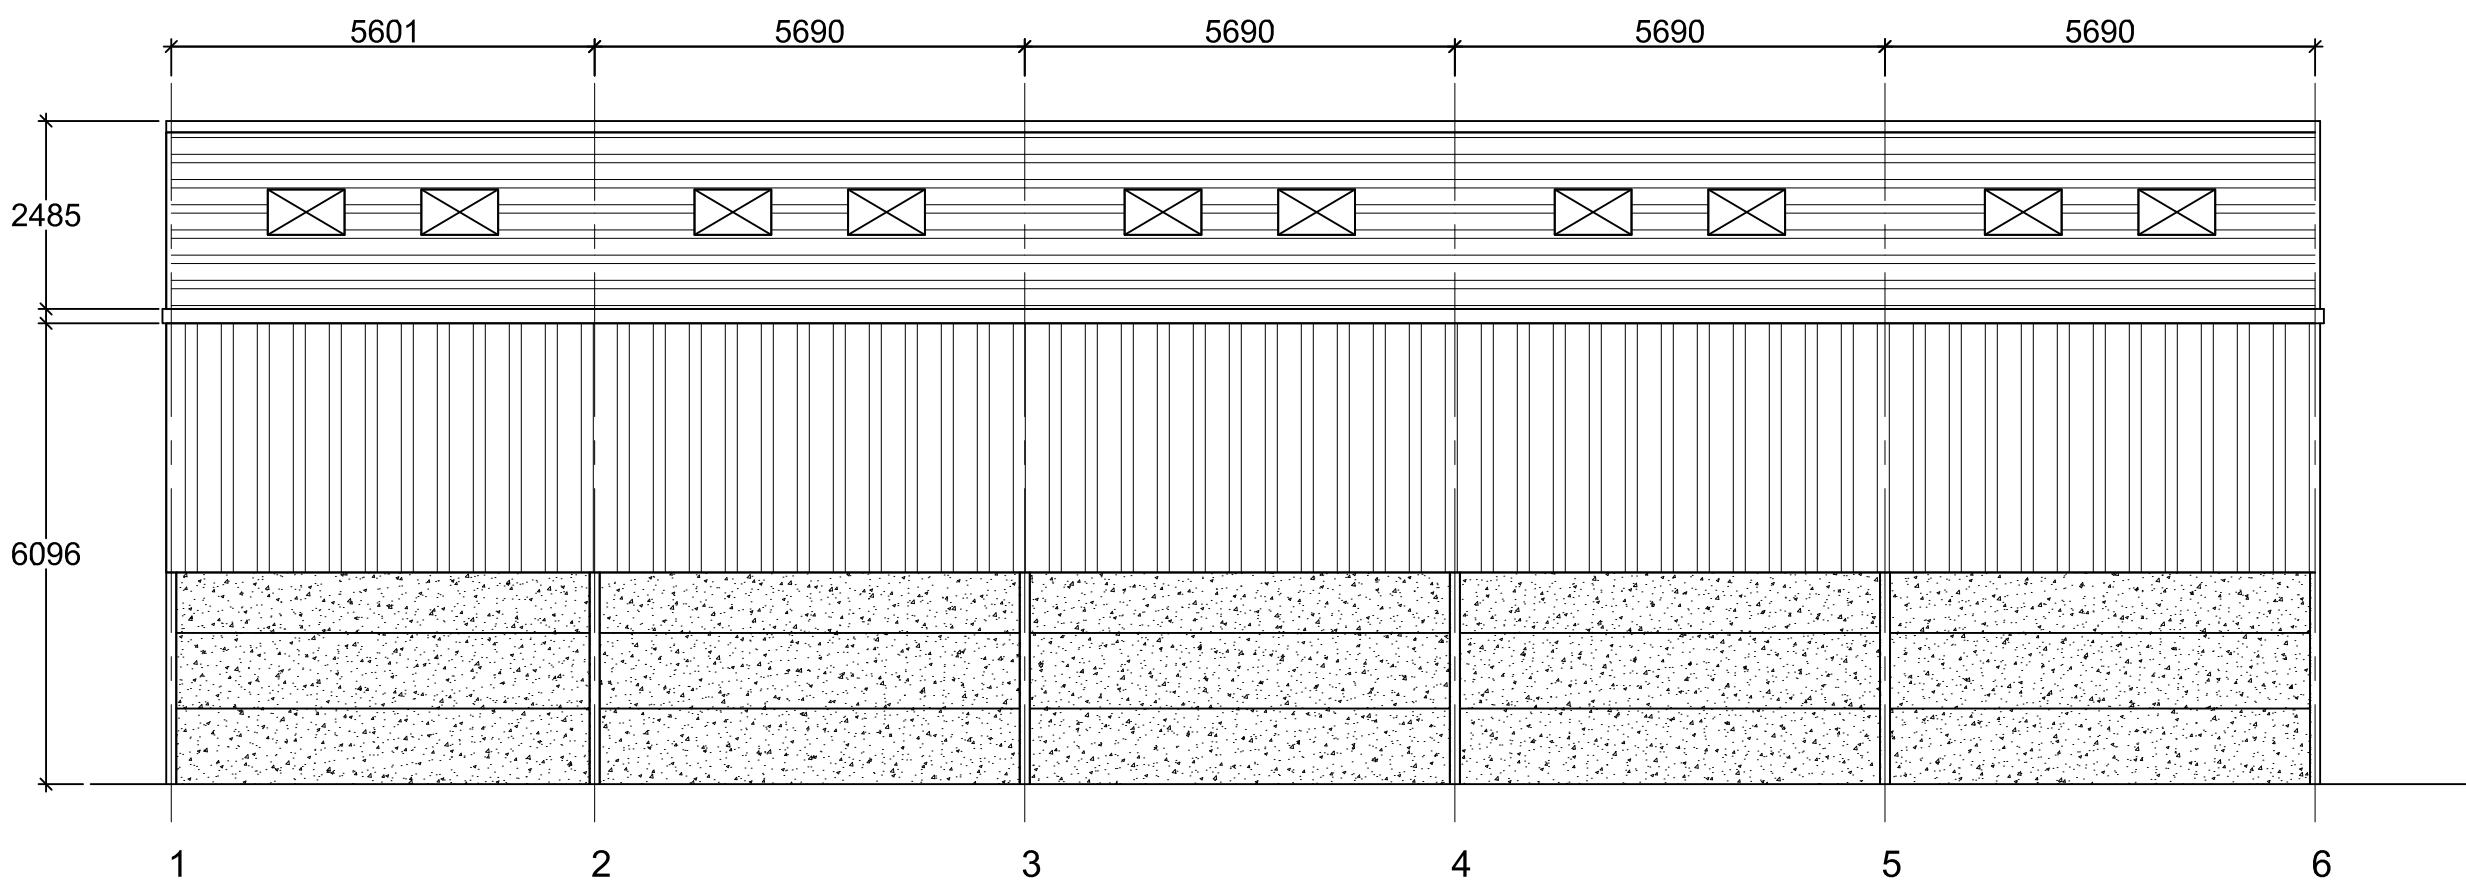


Steelwork Layout Plan 1/100



End 1 Elevation Grid Line 1

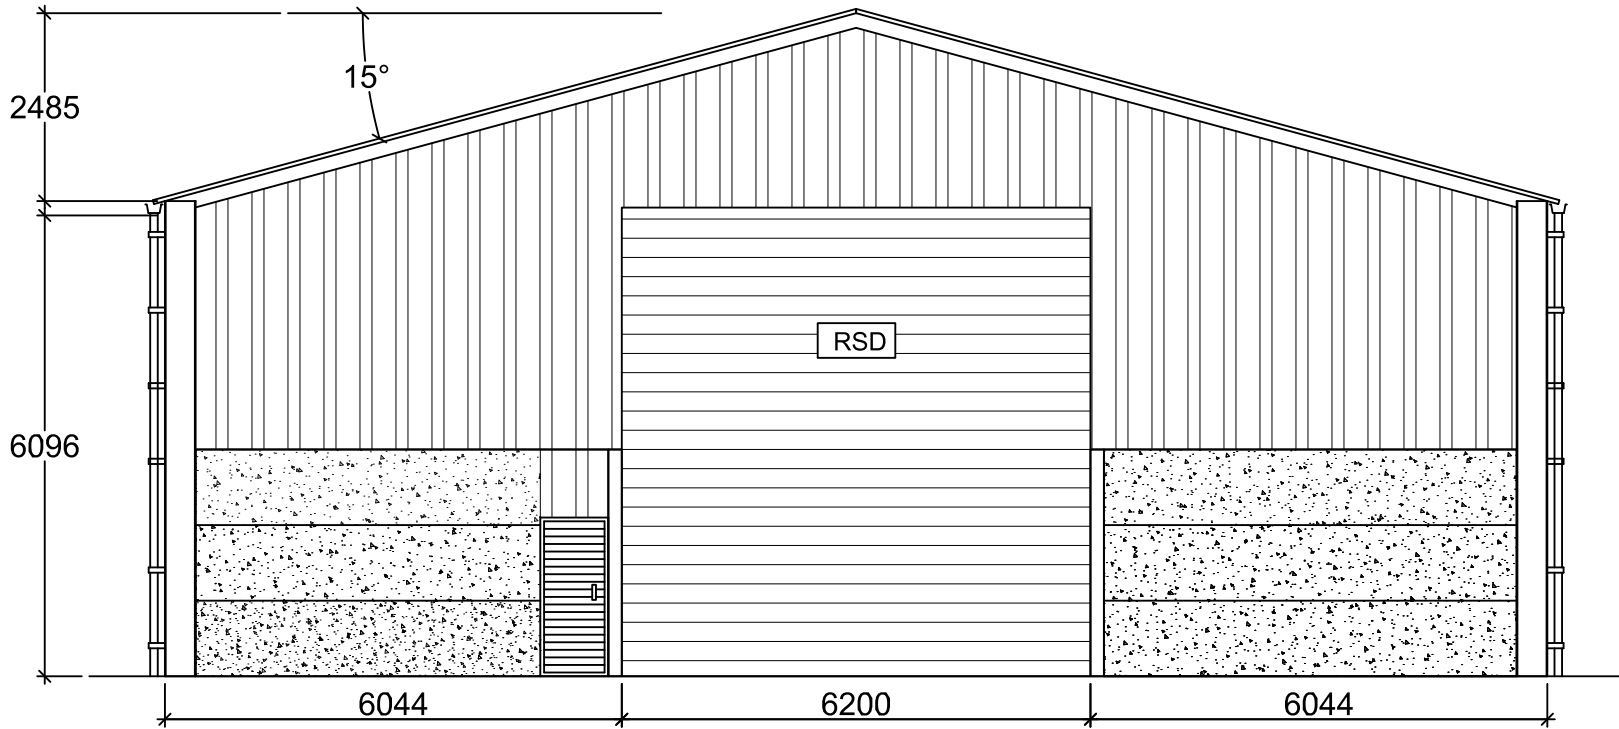

End 2 Elevation Grid Line 6

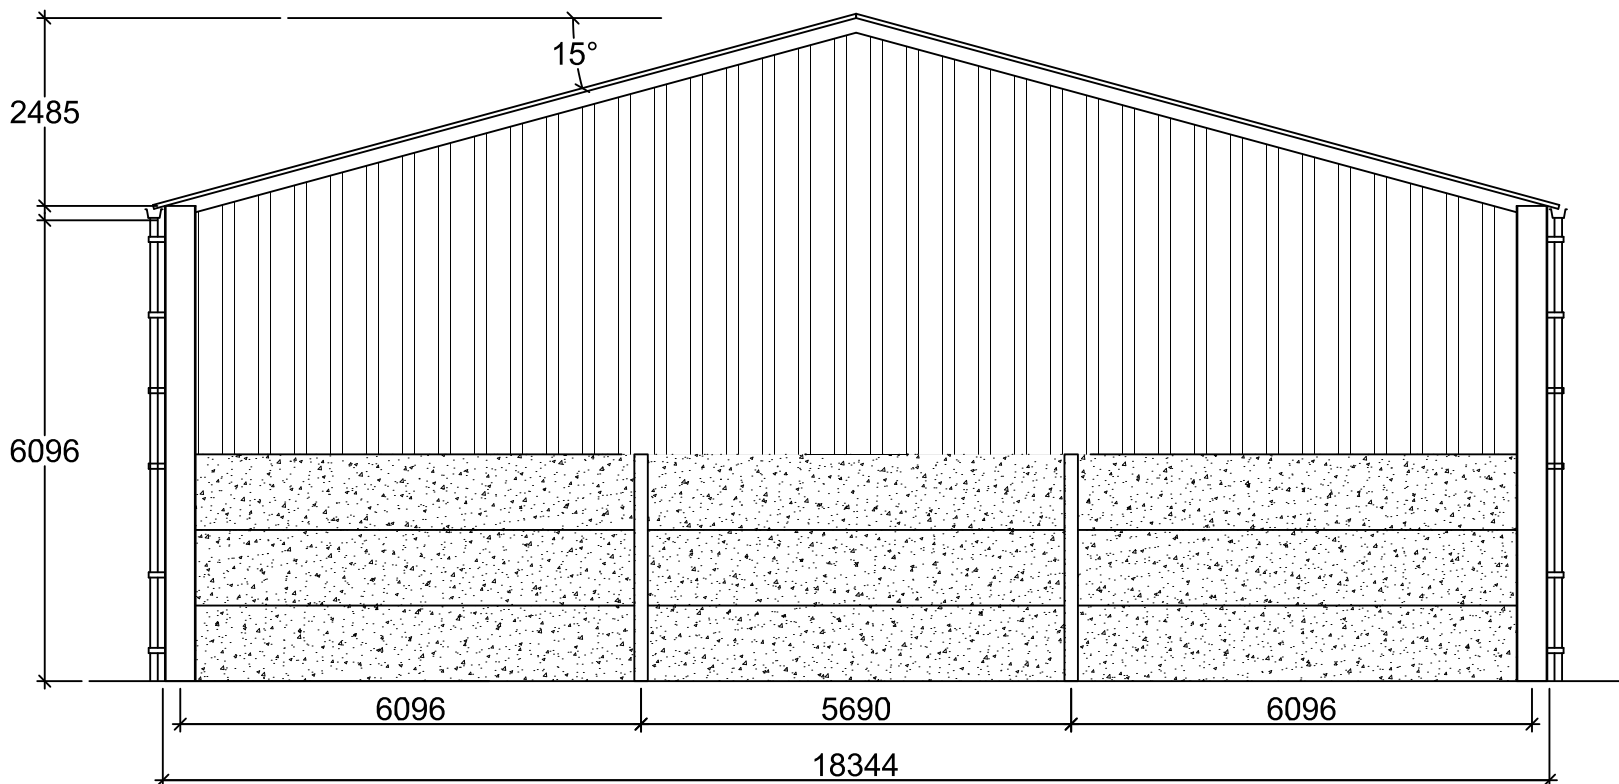

Specification 34.138m x 18.288m x 6.096m
Purlins To have 177/16 Steel Purlins and 190/20 Steel Eaves
Roof Cladding To have Cement Fibre 6R reinforced corrugated
Natural Grey fibre cement sheets incorporating 24 No 1.525m GRP Roof lights
Rainwater Goods Both sides to have galvanised steel gutter with 3No 100Ø PVC Downpipes
Side and End Cladding All ends and sides to be clad 3.200m below eaves with
PVC coated box profile steel sheets on 140/16 Steel Rails

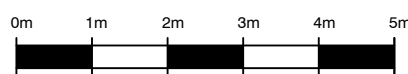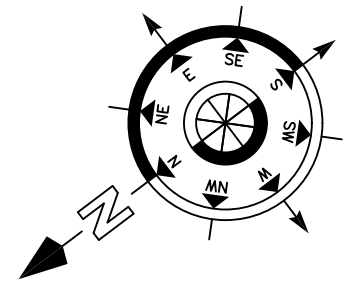

1:100 Scale

NOTES

DO NOT SCALE OFF THIS DRAWING
CHECK ALL DIMENSIONS ON SITE BEFORE ANY WORK IS
COMMENCED
ALL GOODS MATERIALS AND WORKMANSHIP MUST CONFORM
WITH CURRENT BUILDING REGULATIONS, BRITISH STANDARDS
AND CODES OF PRACTICE
COPYRIGHT OF THIS DRAWING IS RETAINED BY THE ARCHITECT
AND IT MUST NOT BE REPRODUCED WITHOUT WRITTEN
CONSENT

Layout Scale: 1/100
Paper Size: A1

REV

DATE

BY

AMENDMENT

folkes architects

THE DESIGN STUDIO
84 High Street
Baying
West Sussex
BN14 3RD

1 01903 88820
1 01903 81496
info@folkesarchitects.co.uk

CLIENT

A.M Harriott & Son

JOB TITLE

Proposed Storage Barn
Broomhurst Lodge
Lyminstyer Road
Lyminsyer
West Sussex, BN17 7QQ

DRAWING TITLE

Proposed Barn Plans and Elevations

DATE

11.02.2020

SCALE

1:1250/1:500

DRAWN BY

MF

CHECKED BY

-

JOB NO.

20011

DRAWING NO.

2.02

REVISION