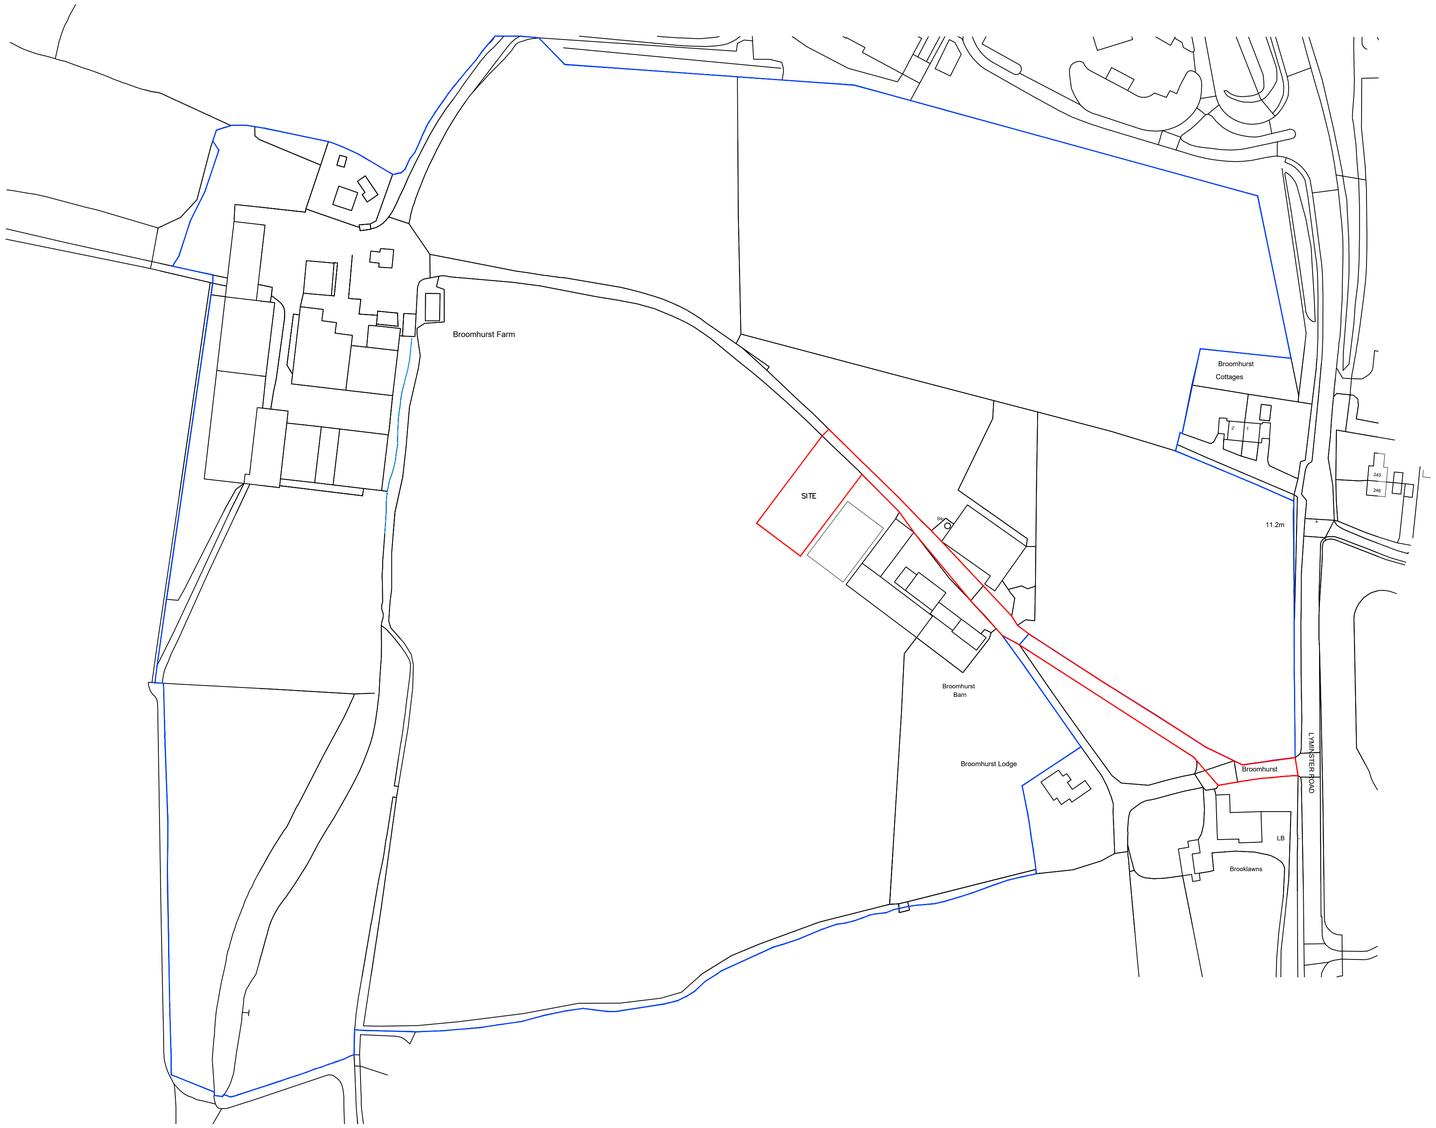

1:1250 Existing Location Plan

NOTES

DO NOT SCALE OFF THIS DRAWING
CHECK ALL DIMENSIONS ON SITE BEFORE ANY WORK IS COMMENCED
ALL GOODS MATERIALS AND WORKMANSHIP MUST CONFORM WITH CURRENT BUILDING REGULATIONS, BRITISH STANDARDS AND CODES OF PRACTICE
COPYRIGHT OF THIS DRAWING IS RETAINED BY THE ARCHITECT AND IT MUST NOT BE REPRODUCED WITHOUT WRITTEN CONSENT

This Drawing may be scaled for planning purposes only

N

0 20 40 60 80 100
1:1250 Scale

REV	DATE	BY	AMENDMENT

folkes architects
THE DESIGN STUDIO
94 High Street
Steyning
West Sussex
BN44 3RD
t. 01903 868629
f. 01903 816496
info@folkesarchitects.co.uk

CLIENT
A.M Harriott & Son

JOB TITLE
Proposed Storage Barn
Broomhurst Lodge
Lyminster Road
Lyminster
West Sussex, BN17 7QQ

DRAWING TITLE
Existing Location Plan

DATE	SCALE	DRAWN BY
25.02.2020	1:1250	RM
		CHECKED BY MF

JOB NO.	DRAWING NO.	REVISION
20011	1.02	-

ARUN DISTRICT COUNCIL LY/4/20/PL