




Side 2 elevation Grid Line D

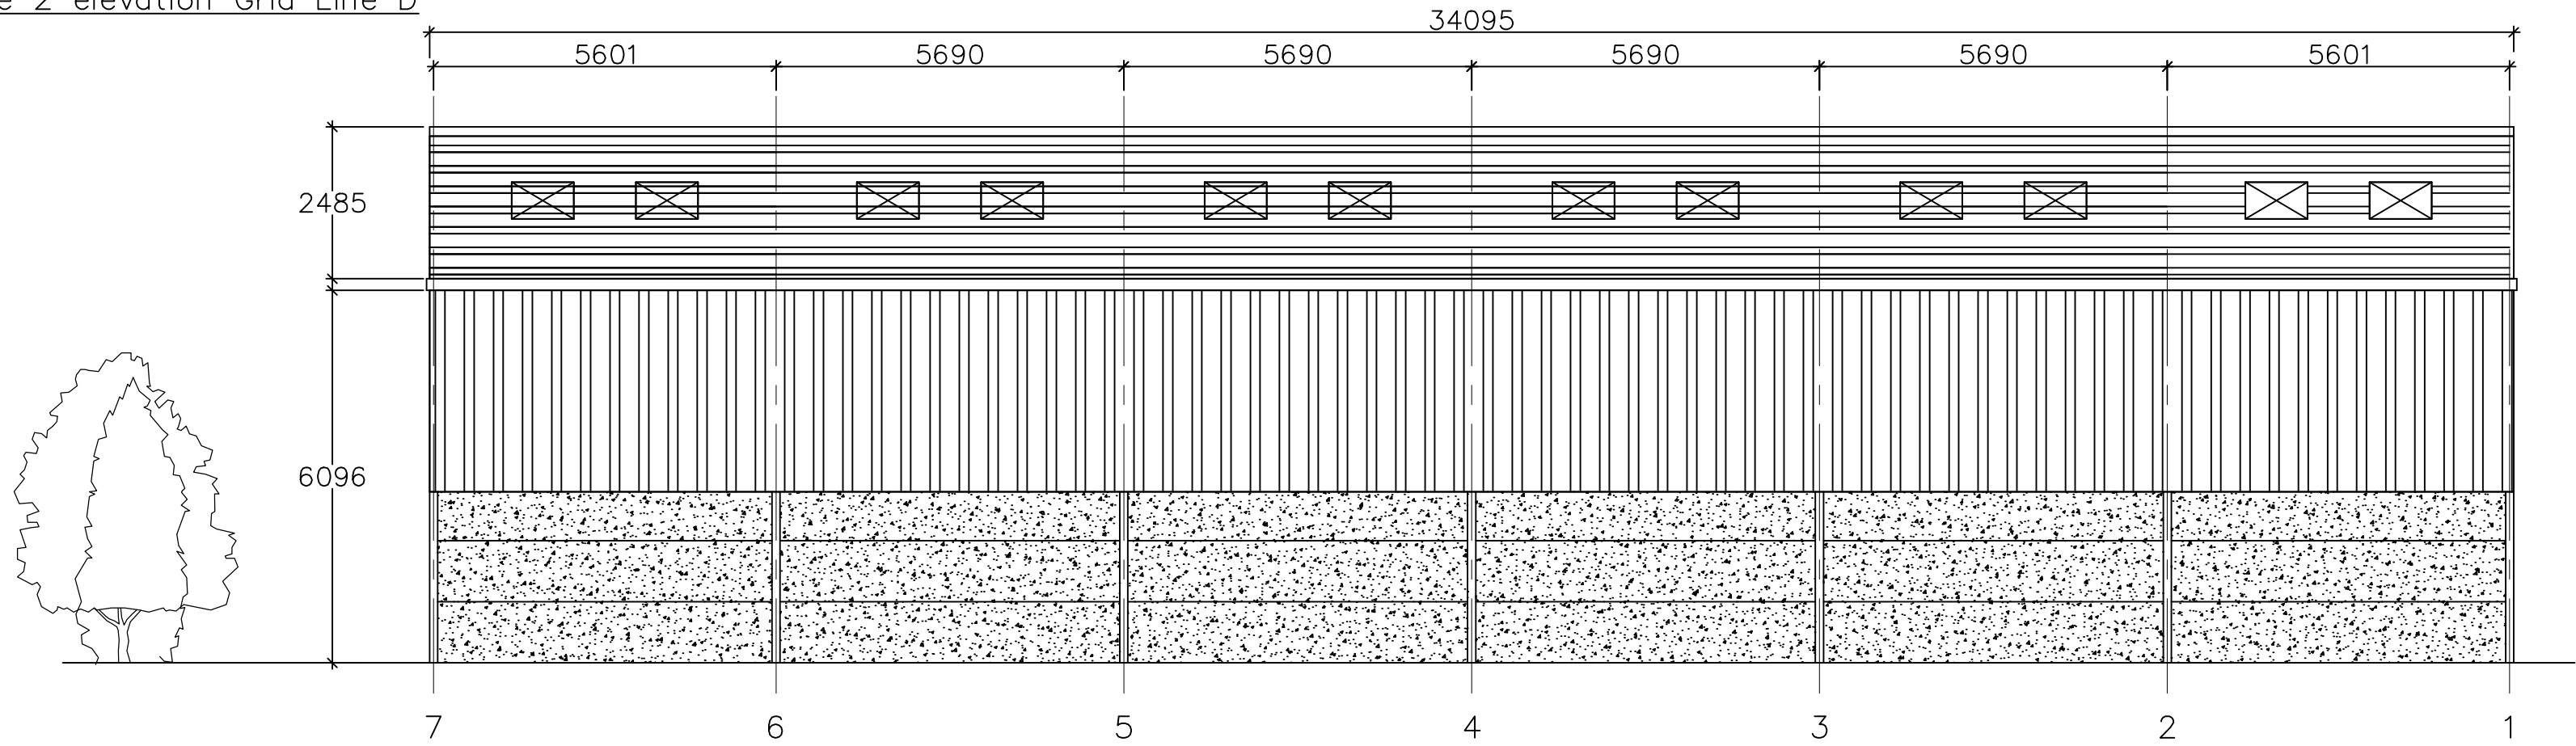


End 1 Elevation Grid Line 1

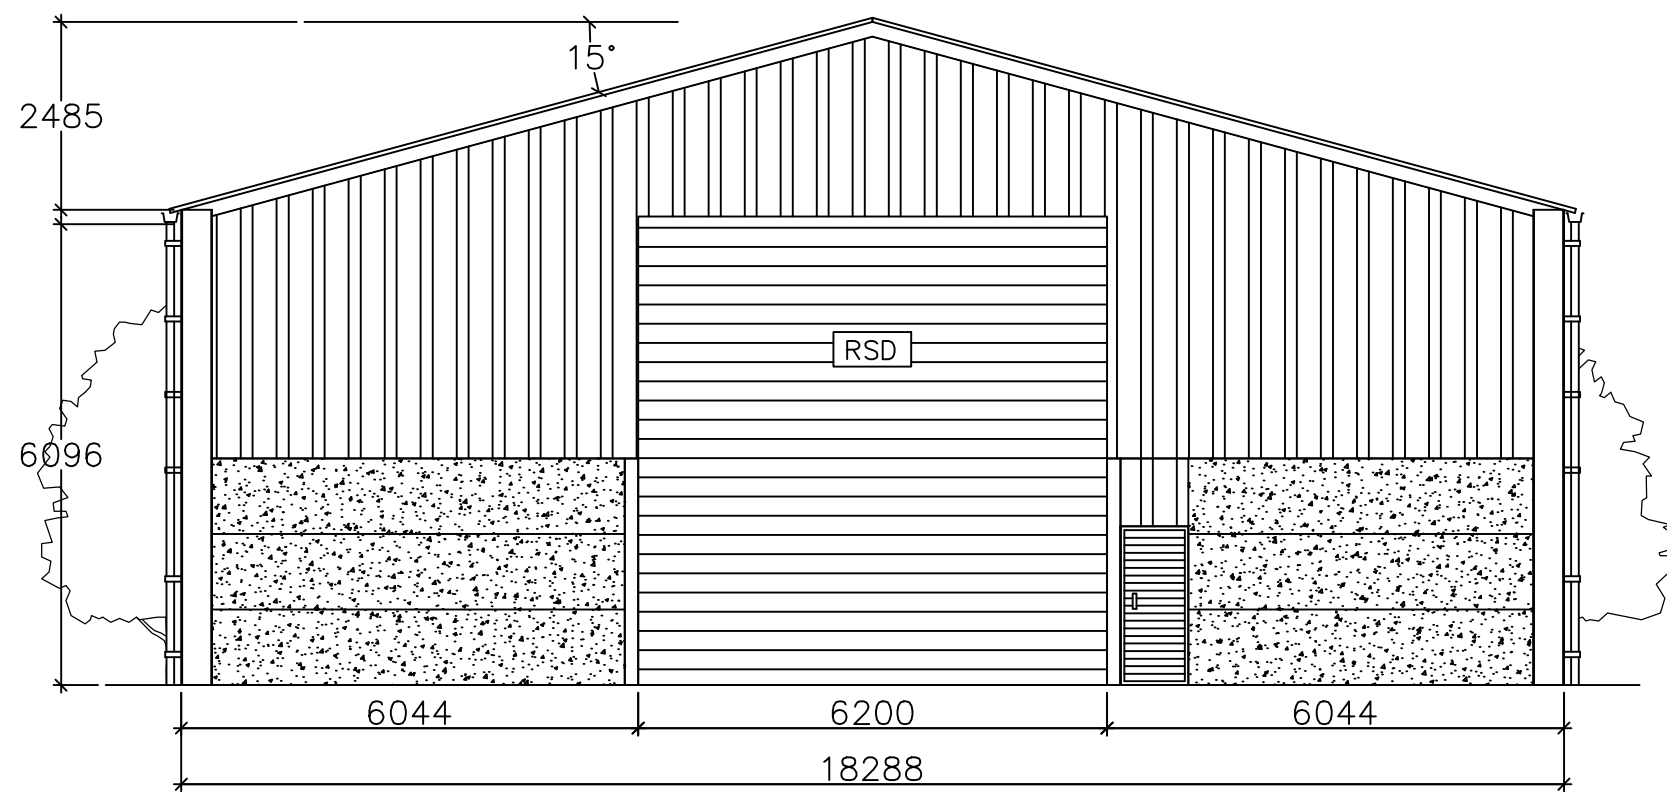

Side 1 Elevation Grid Line A

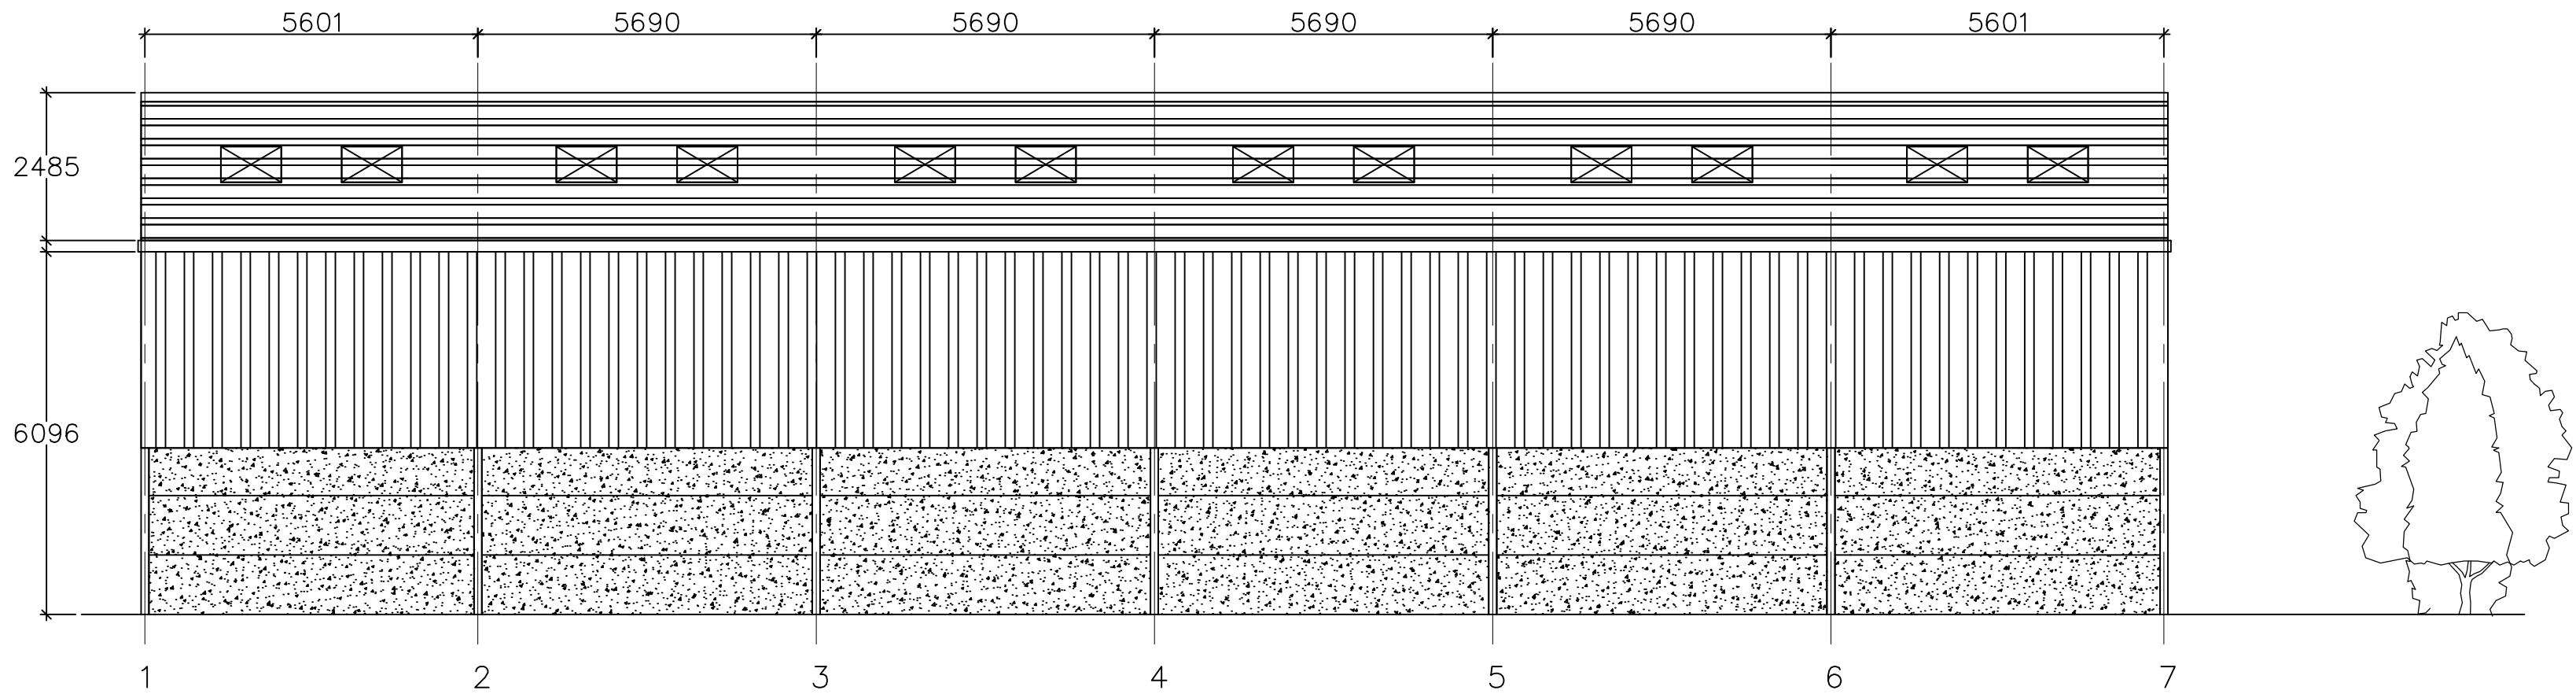


End 2 Elevation Grid Line 7

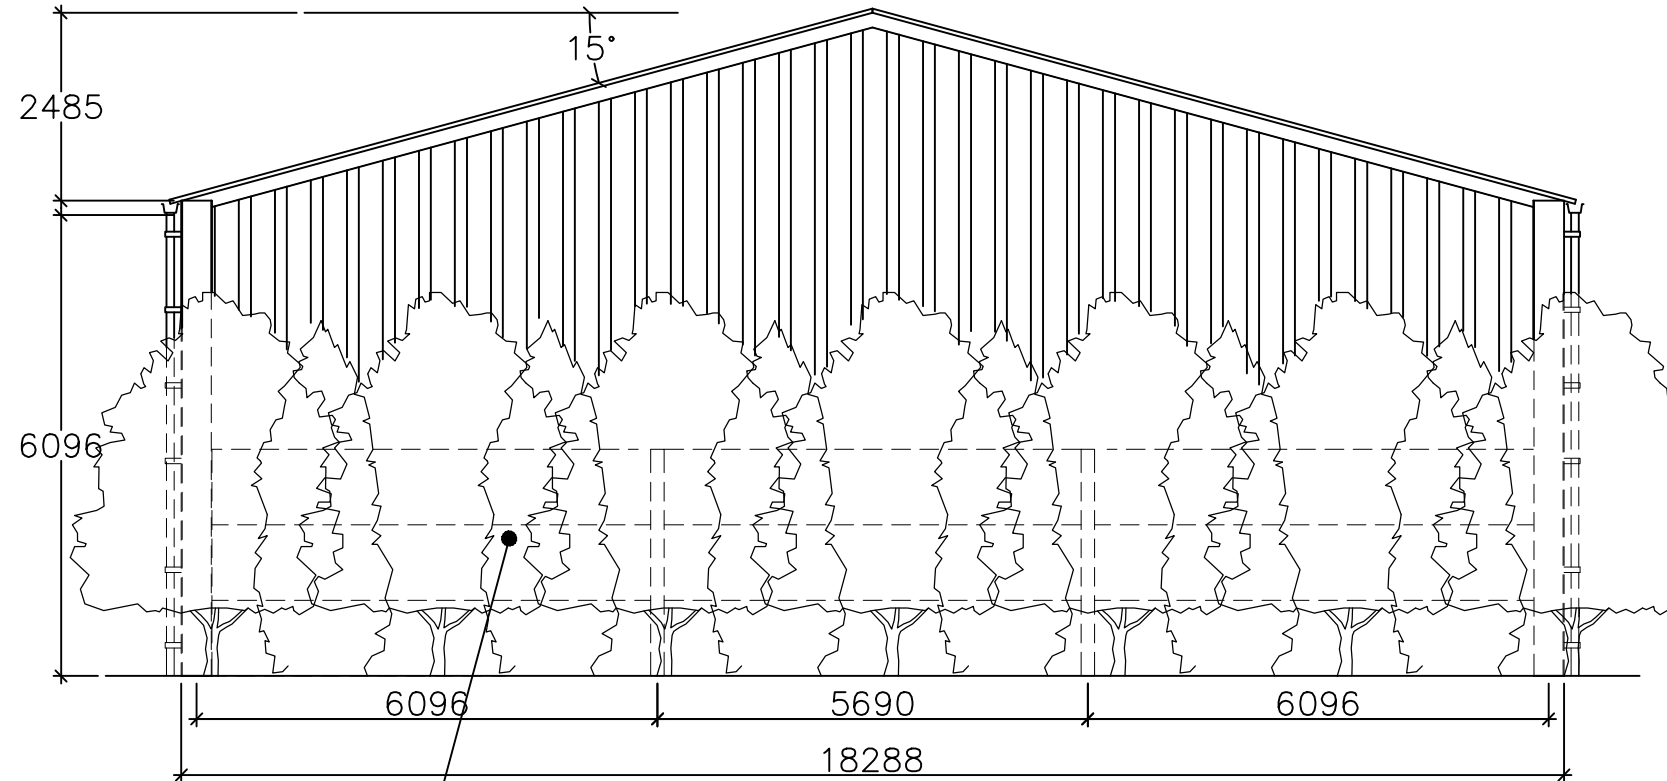

Native tree planting
along Southern boundary

Specification 34.138m x 18.288m x 6.096m
Purlins To have 177/16 Steel Purlins and 190/20 Steel Eaves
Roof Cladding To have Cement Fibre 6R reinforced corrugated
Natural Grey fibre cement sheets incorporating 24 No 1.525m GRP Roof lights
Rainwater Goods Both sides to have galvanised steel gutter with 3No 100Ø PVC Downpipes
Side and End Cladding All ends and sides to be clad 3.200m below eaves with
PVC coated box profile steel sheets on 140/16 Steel Rails

Layout

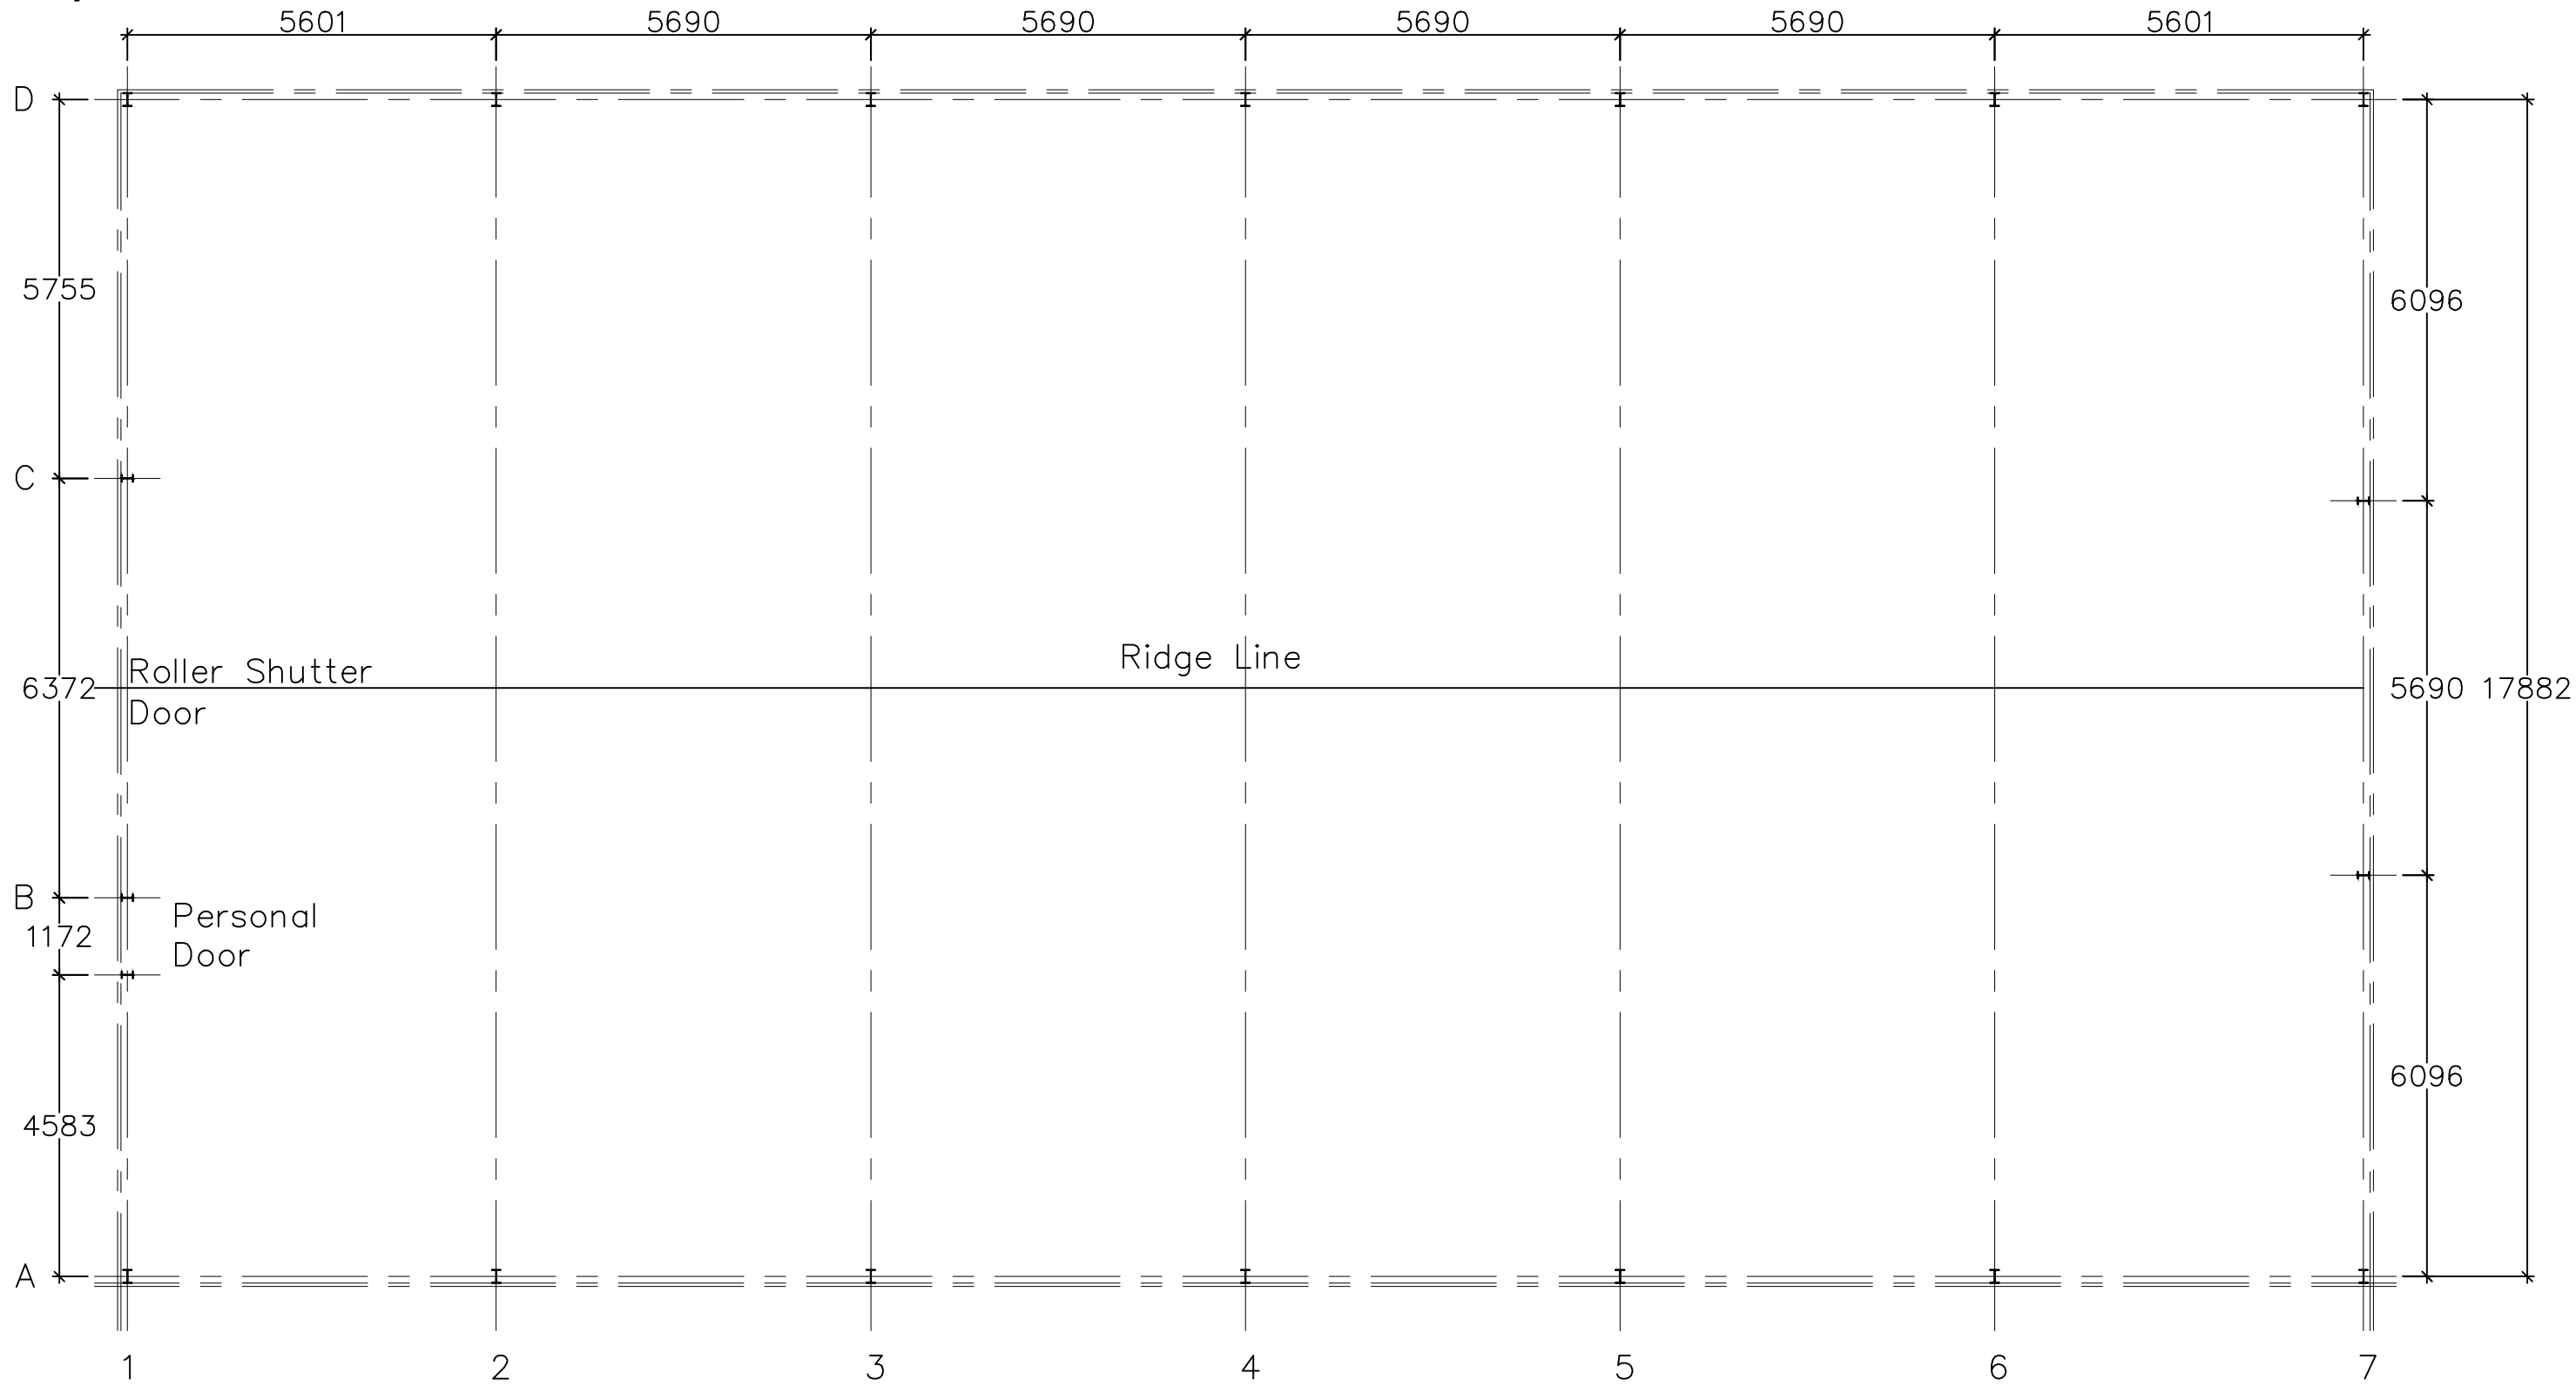


Steelwork Layout Plan 1/100

NOTES

DO NOT SCALE OFF THIS DRAWING
CHECK ALL DIMENSIONS ON SITE BEFORE ANY WORK IS
COMMENCED
ALL GOODS MATERIALS AND WORKMANSHIP MUST
CONFORM WITH CURRENT BUILDING REGULATIONS, BRITISH
STANDARDS AND CODES OF PRACTICE
COPYRIGHT OF THIS DRAWING IS RETAINED BY THE
ARCHITECT AND IT MUST NOT BE REPRODUCED WITHOUT
WRITTEN CONSENT

This Drawing may be scaled
for planning purposes only

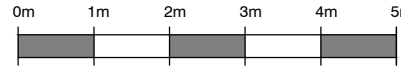

1:100 SCALE

REV	DATE	BY	AMENDMENT
A	03.06.2020	RM	Screening to South

 **folkes architects**

THE DESIGN STUDIO
94 High Street
Seyring
West Sussex
BN44 3RD

t. 01903 868629
f. 01903 816496
info@folkesarchitects.co.uk

CLIENT
A.M Harriott & Son

JOB TITLE
**Proposed Storage Barn
Broomhurst Lodge
Lyminstyer Road
Lyminsyter
West Sussex, BN17 7QQ**

DRAWING TITLE
Proposed Barn Plans and Elevations

DATE 11.02.2020	SCALE 1:100	DRAWN BY MF
JOB NO. 20011		CHECKED BY _
DRAWING NO. 2.02		REVISION A