
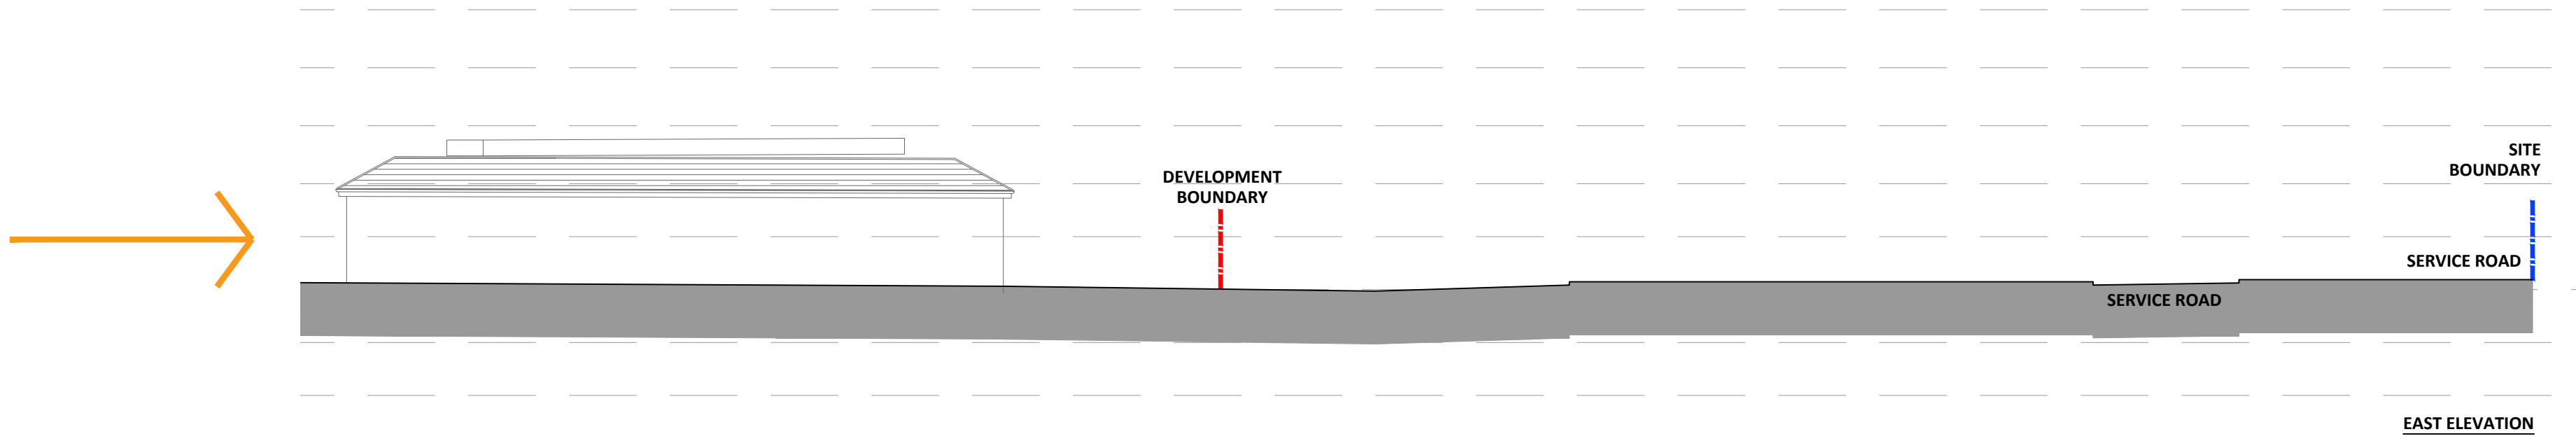
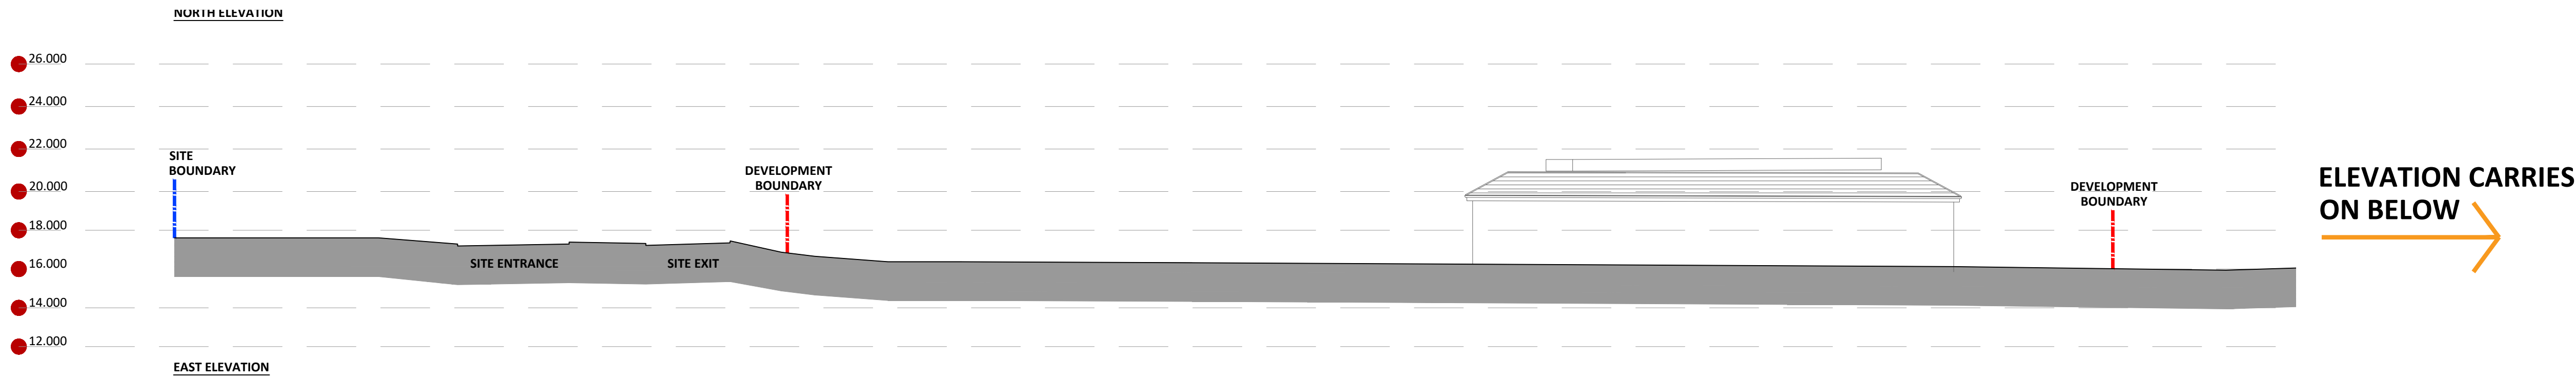
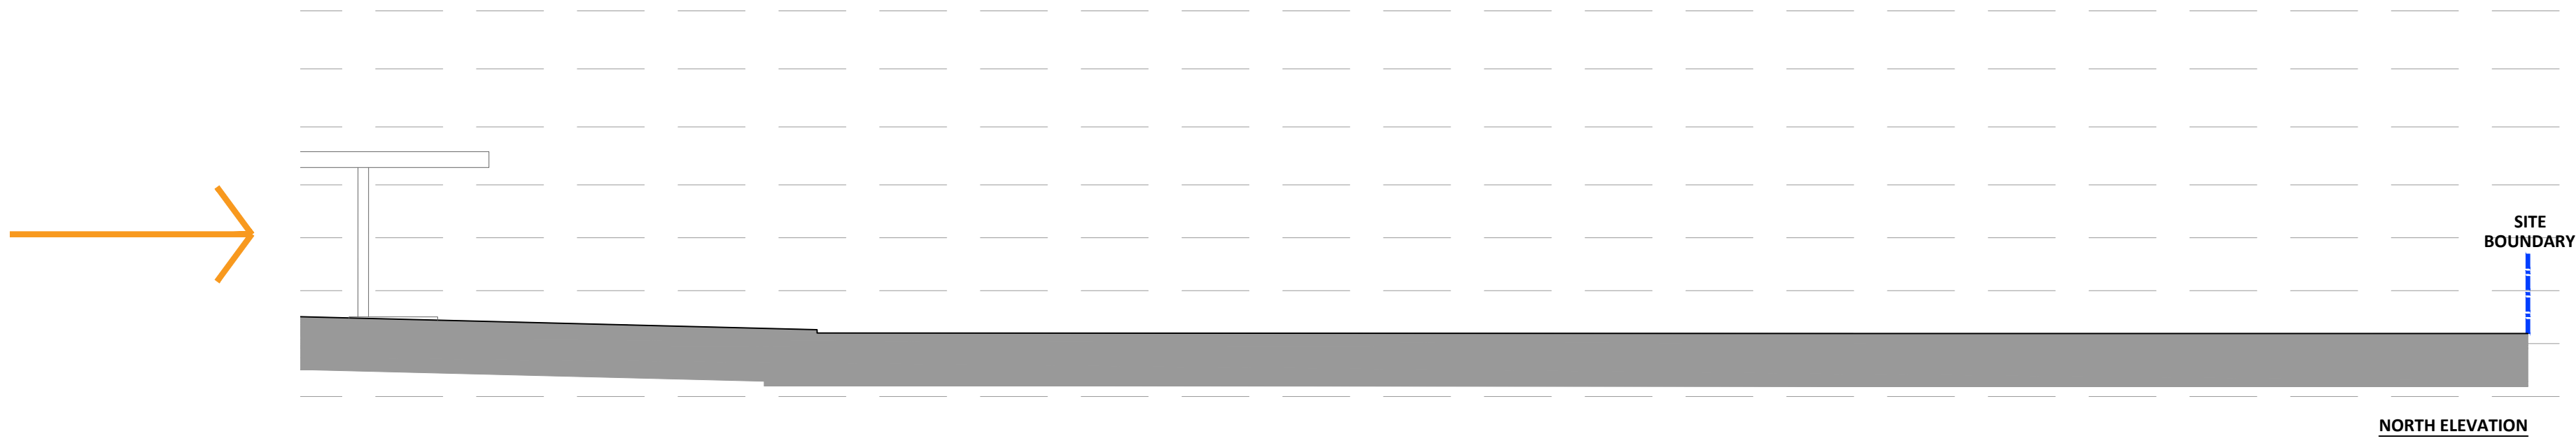


GENERAL NOTES

1. This plan has been prepared for the submission and approval under Town and Country Planning only.
2. Any advertisement shown is subject to a separate application.

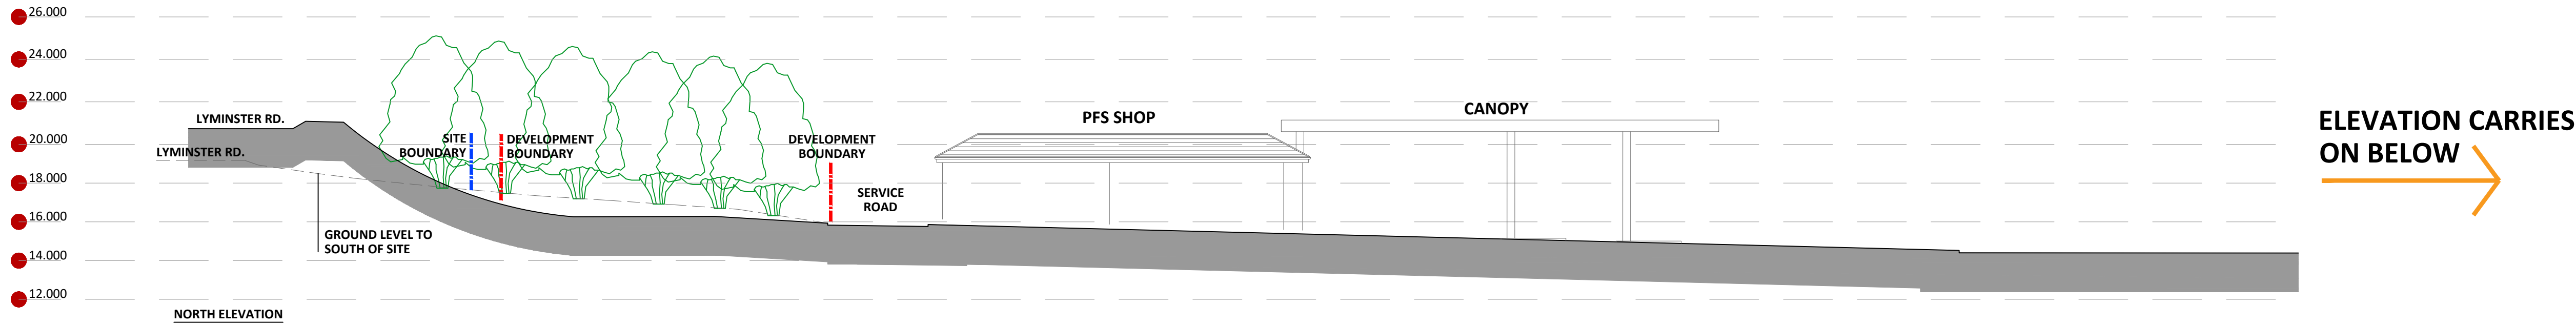

A	01.04.22	Elevations amended to suit new layout.	KW
Rev	Date	Comments	Drawn:
STATUS	PLANNING		
PROPOSAL	Proposed Coffee Drive Thru' Development		
SITE LOCATION	Cross Bush Services A27/A284 Interchange Arundel Crossbush, BN17 7QQ		
TITLE	Existing Site Elevations		
CLIENT	Rontec Service Stations 1A LTD		
JENNINGS DESIGN LIMITED Unit 8, Feast Field, Horsforth, Leeds, West Yorkshire, LS18 4TJ. TEL: 01274 395422 Email: office@jennings-design.com			
Drawn by: JS		Checked by: NJJ	
Date: July '21		Scales: 1:200 @ A1	
PLAN NO.		201115 - PLNG2 - A - Sheet 1	
01020			

A1

ORIGINAL
PLOT SIZE