
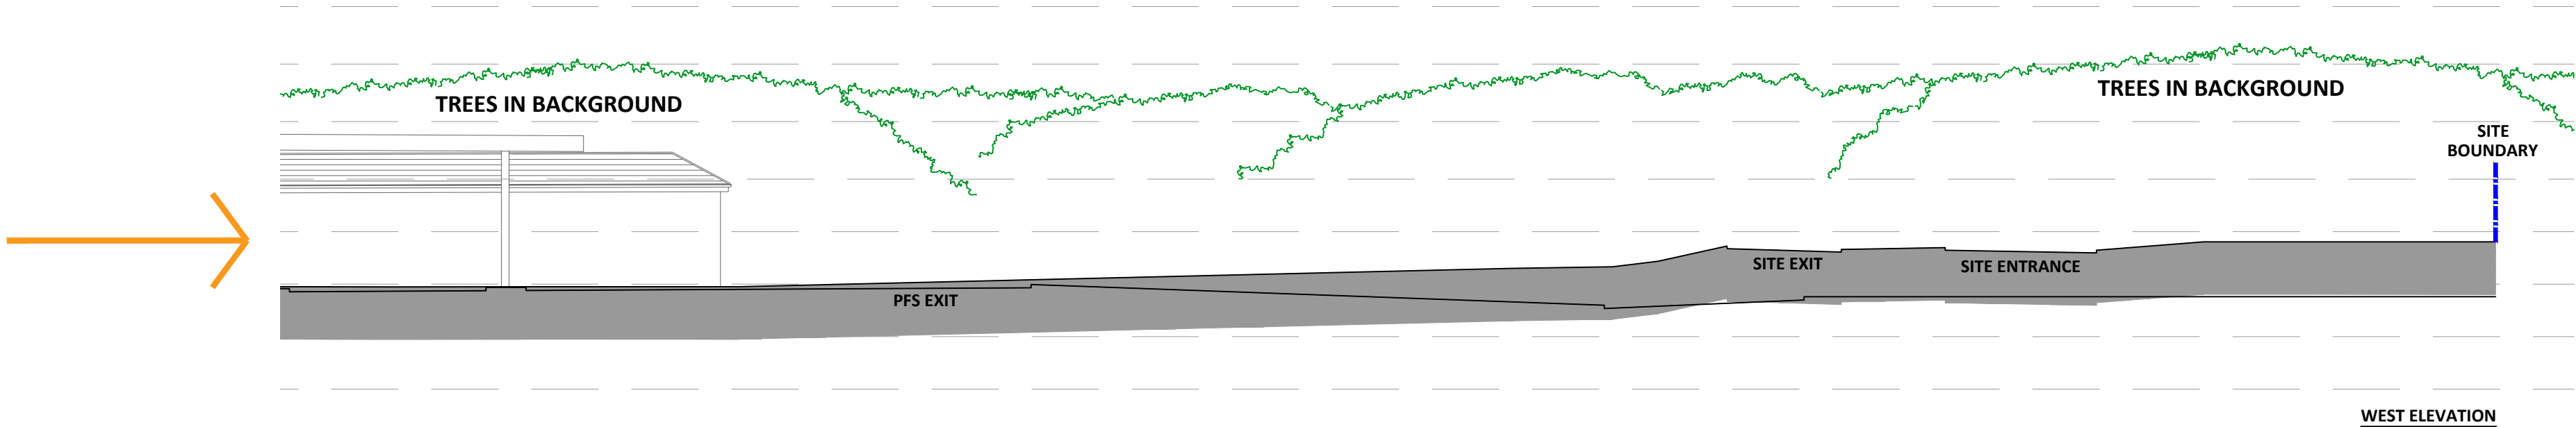
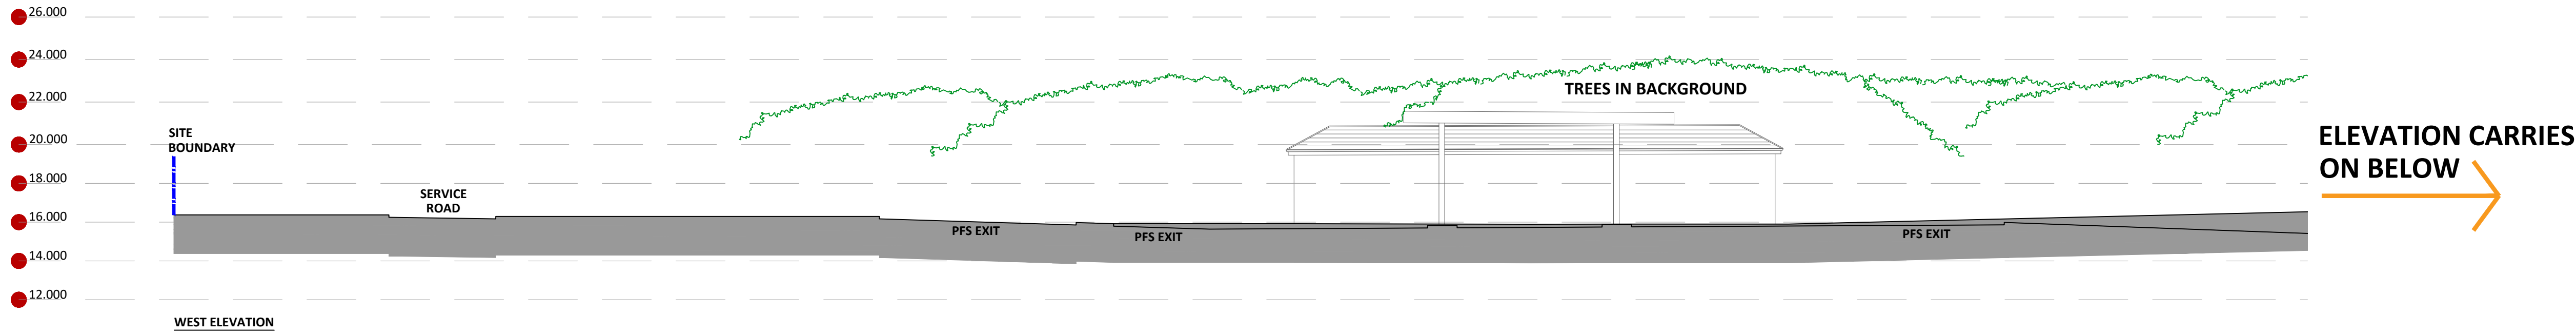
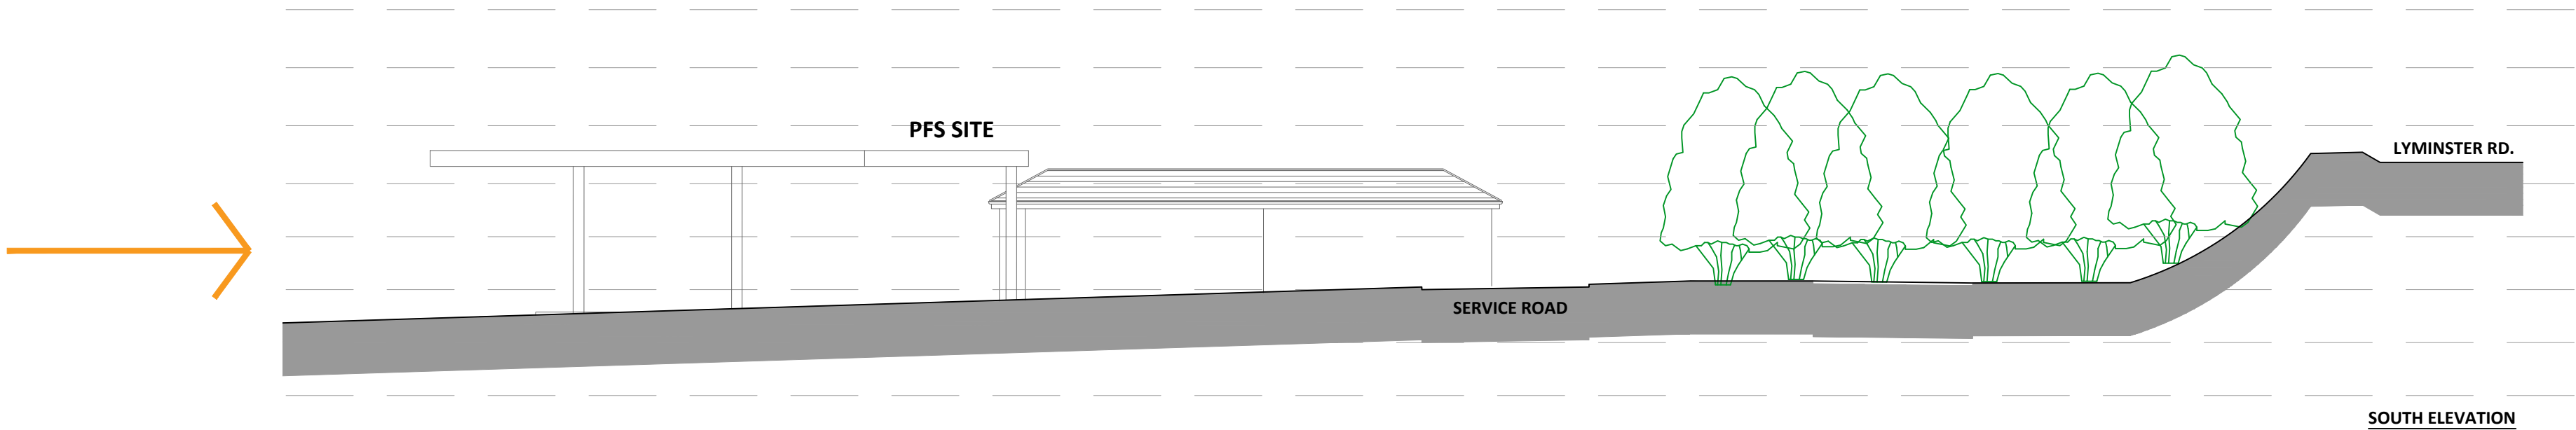


GENERAL NOTES

1. This plan has been prepared for the submission and approval under Town and Country Planning only.
2. Any advertisement shown is subject to a separate application.

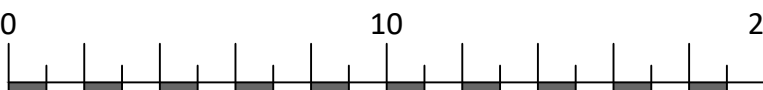

A	01.04.22	Elevations amended to suit new layout.	KW
Rev	Date	Comments	Drawn:
STATUS		PLANNING	
PROPOSAL		Proposed Coffee Drive Thru' Development	
SITE LOCATION		Cross Bush Services A27/A284 Interchange Arundel Crossbush, BN17 7QQ	
TITLE		Existing Site Elevations	
CLIENT		Rontec Service Stations 1A LTD	
JENNINGS DESIGN LIMITED Unit 8, Feast Field, Horsforth, Leeds, West Yorkshire, LS18 4TJ. TEL: 01274 395422 Email: office@jennings-design.com			
Drawn by: JS		Checked by: NIJ	
Date: July '21		Scales: 1:200 @ A1	
PLAN NO.		201115 - PLNG2 - A - Sheet 2	
0 10 20  SCALE - METRES - 1:200			