
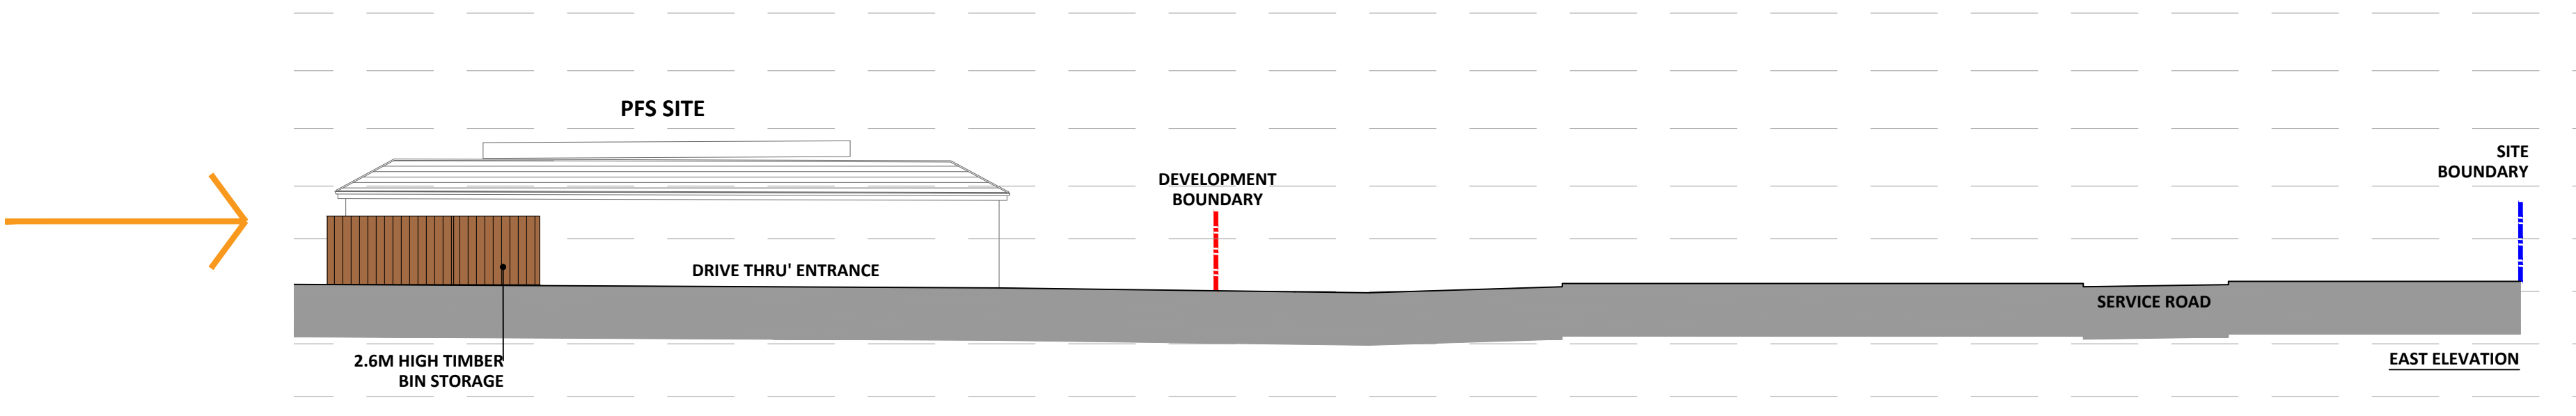
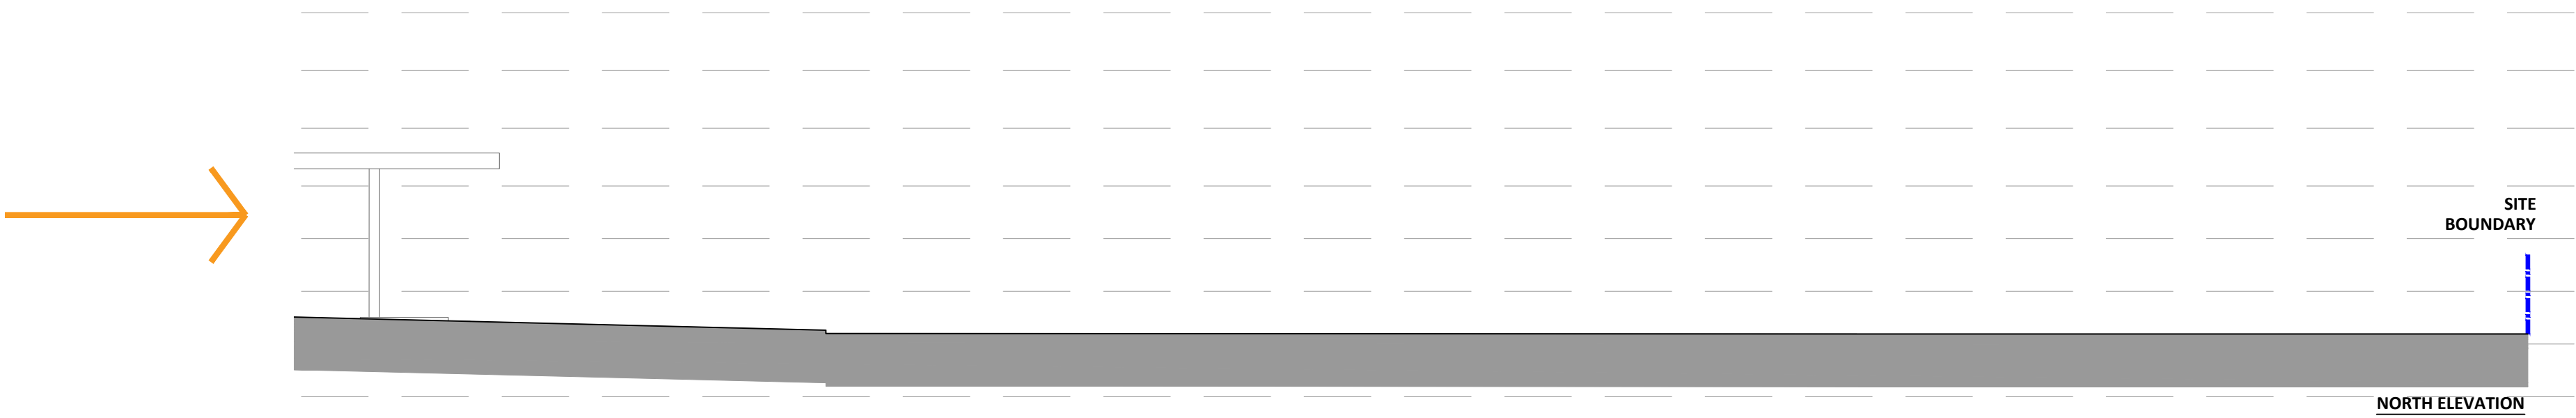


GENERAL NOTES

1. This plan has been prepared for the submission and approval under Town and Country Planning only.
2. Any advertisement shown is subject to a separate application.

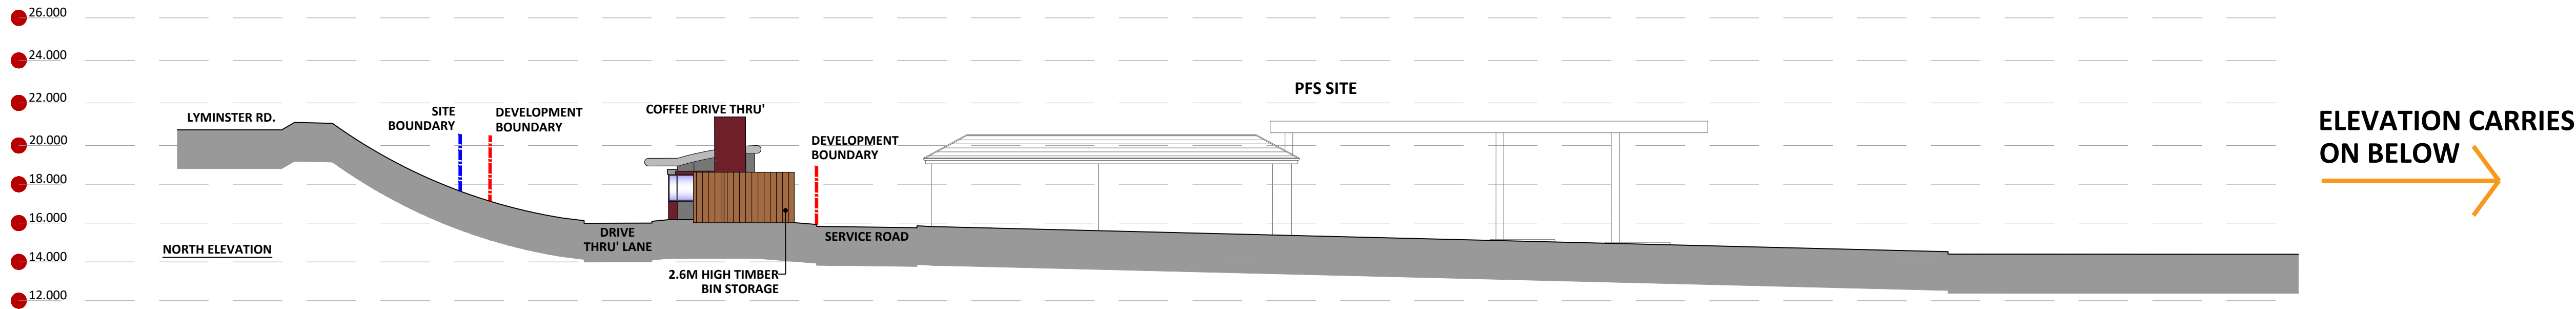

B	28.03.22	Drive Thru' building location amended.	KW
A	Sept 21	Minor alterations to elevations	JDL
Rev	Date	Comments	Drawn:

STATUS	PLANNING
PROPOSAL	Proposed Coffee Drive Thru' Development
SITE LOCATION	Cross Bush Services A27/A284 Interchange Arundel Crossbush, BN17 7QQ
TITLE	Proposed Site Elevations
CLIENT	Rontec Service Stations 1A LTD


JENNINGS DESIGN LIMITED

Unit 8, Feast Field, Horsforth,
Leeds, West Yorkshire, LS18 4TJ.

TEL: 01274 395422
Email: office@jennings-design.com

Drawn by:	JS	Checked by:	NJJ
Date:	July '21	Scales:	1:200 @ A1

PLAN NO.	201115 - PLNG5 - B - Sheet 1
----------	------------------------------

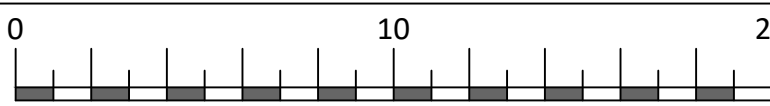

SCALE - METRES - 1:200

A1

ORIGINAL
PLOT SIZE